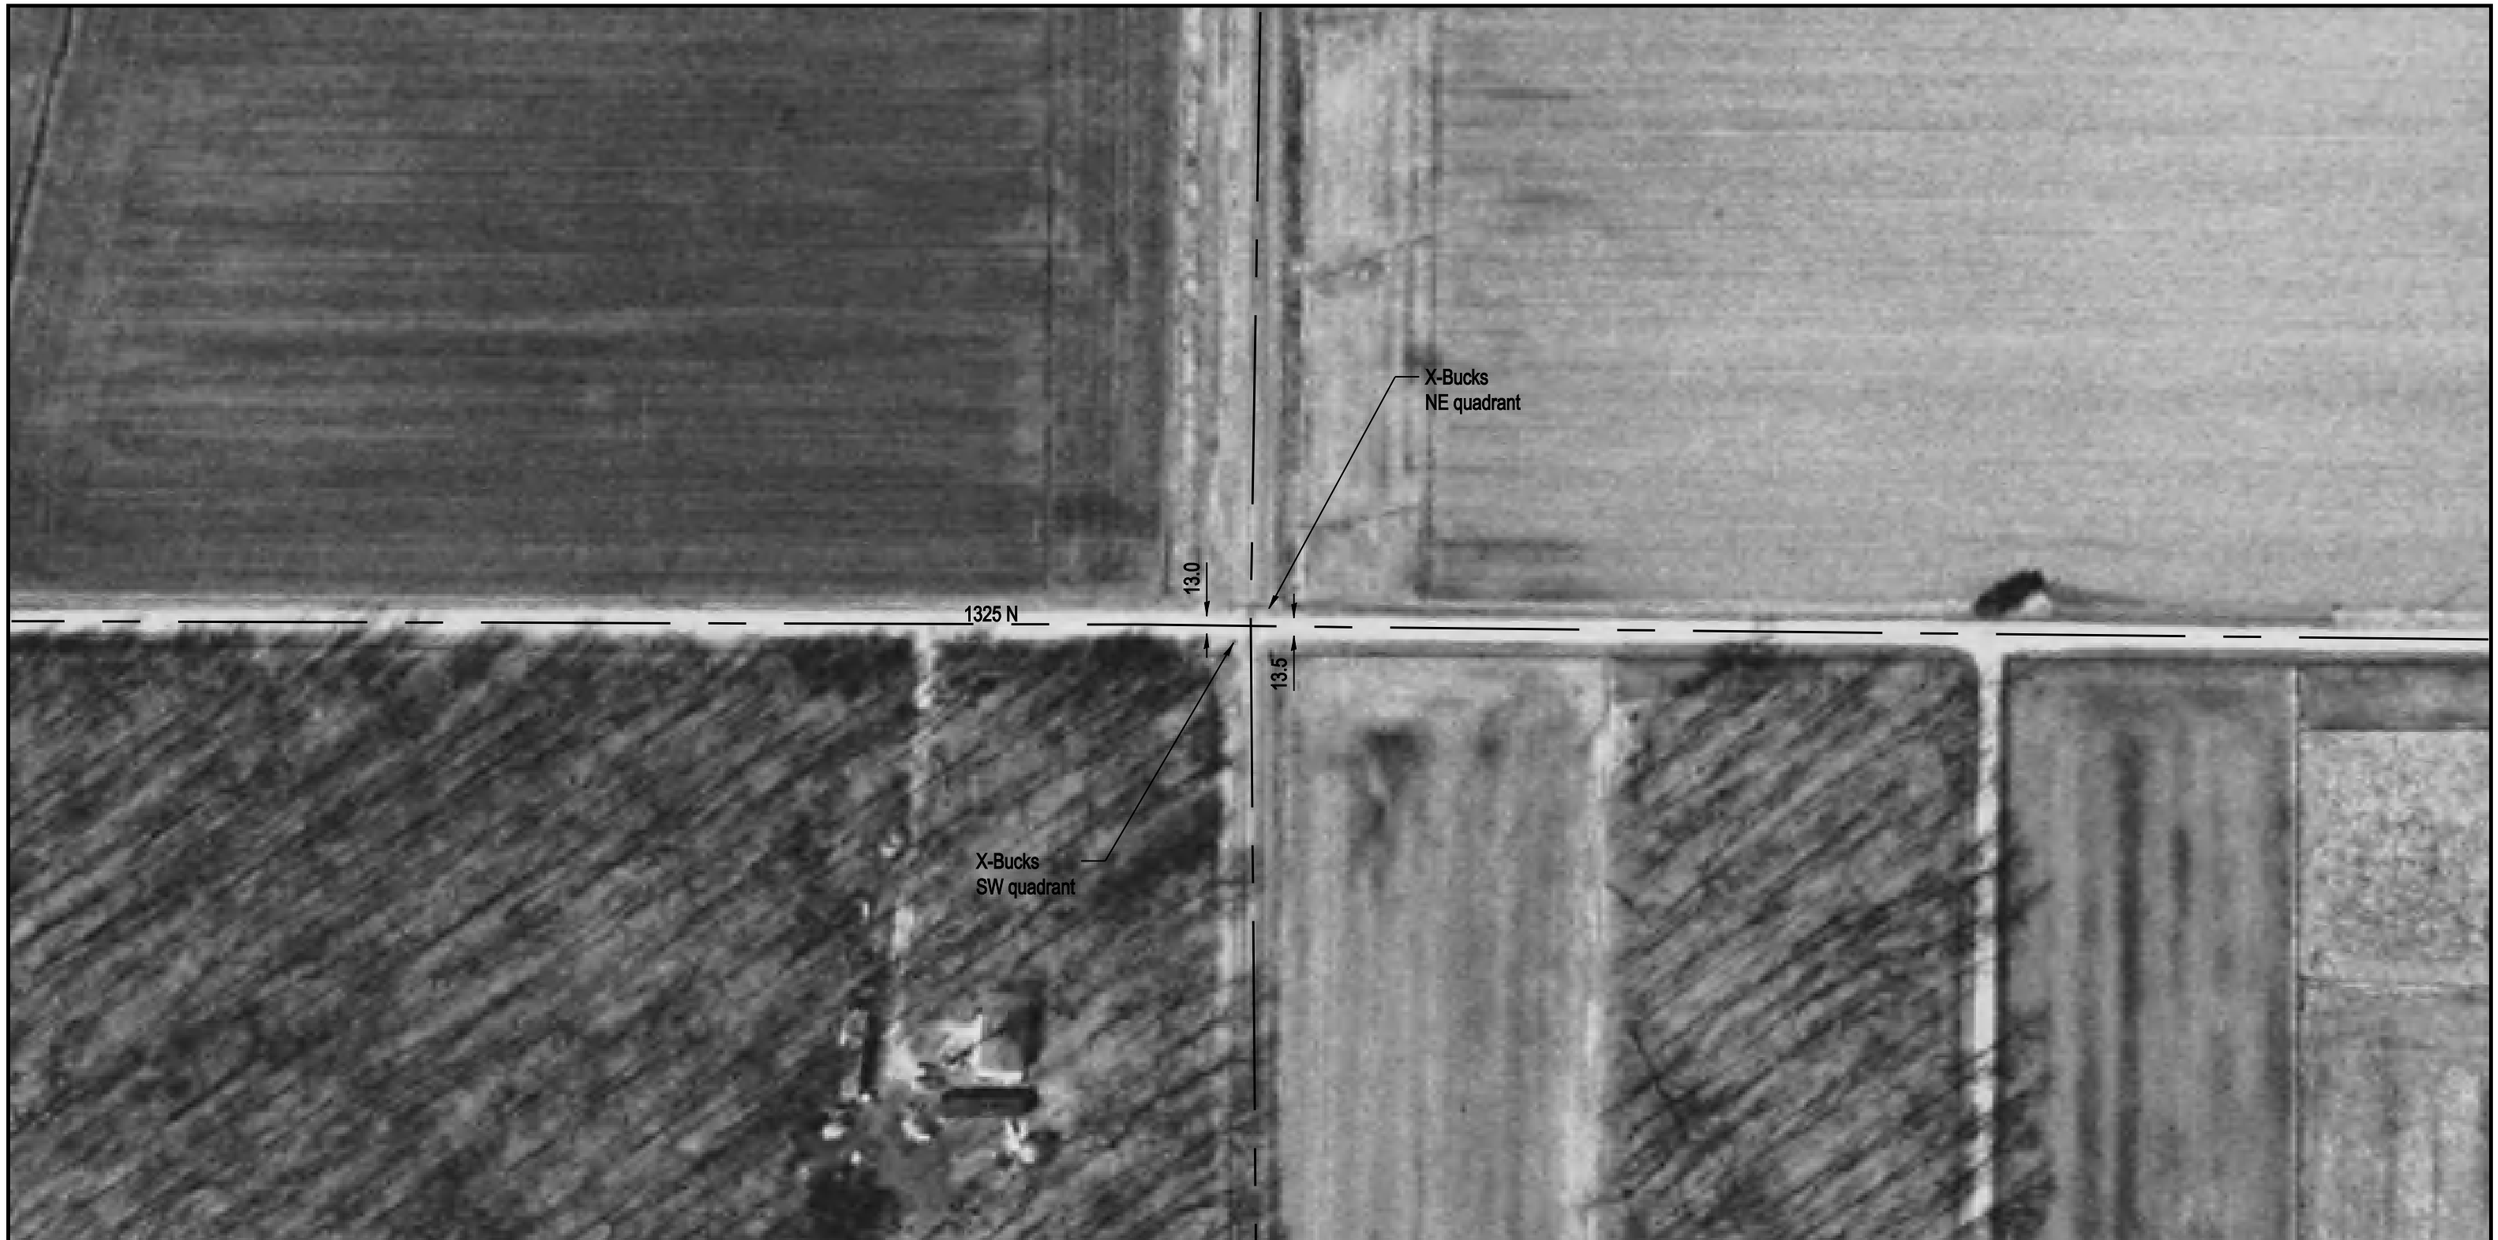


NOTE: ALL MEASUREMENTS ARE IN FEET

DOT/AAR Inventory #: 167911S

Location: Fayette Co., Near St Peter, IL

Lat/Long: 38° 55' 47"/-88° 51' 12"

Railroad Milepost-Line: 231.41-CC

Crossing Angle (Deg.): 90

Crossing Width (By Track): 24.5

Number of Tracks: 1

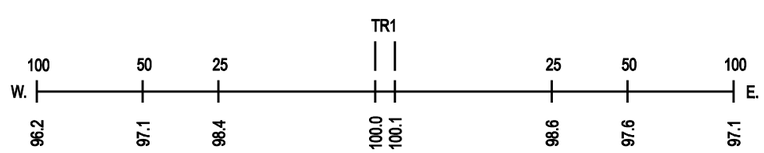

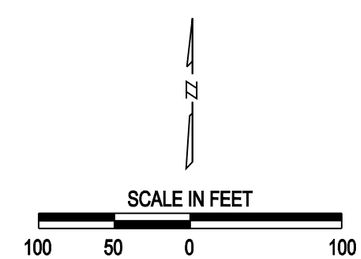
ROAD PROFILE