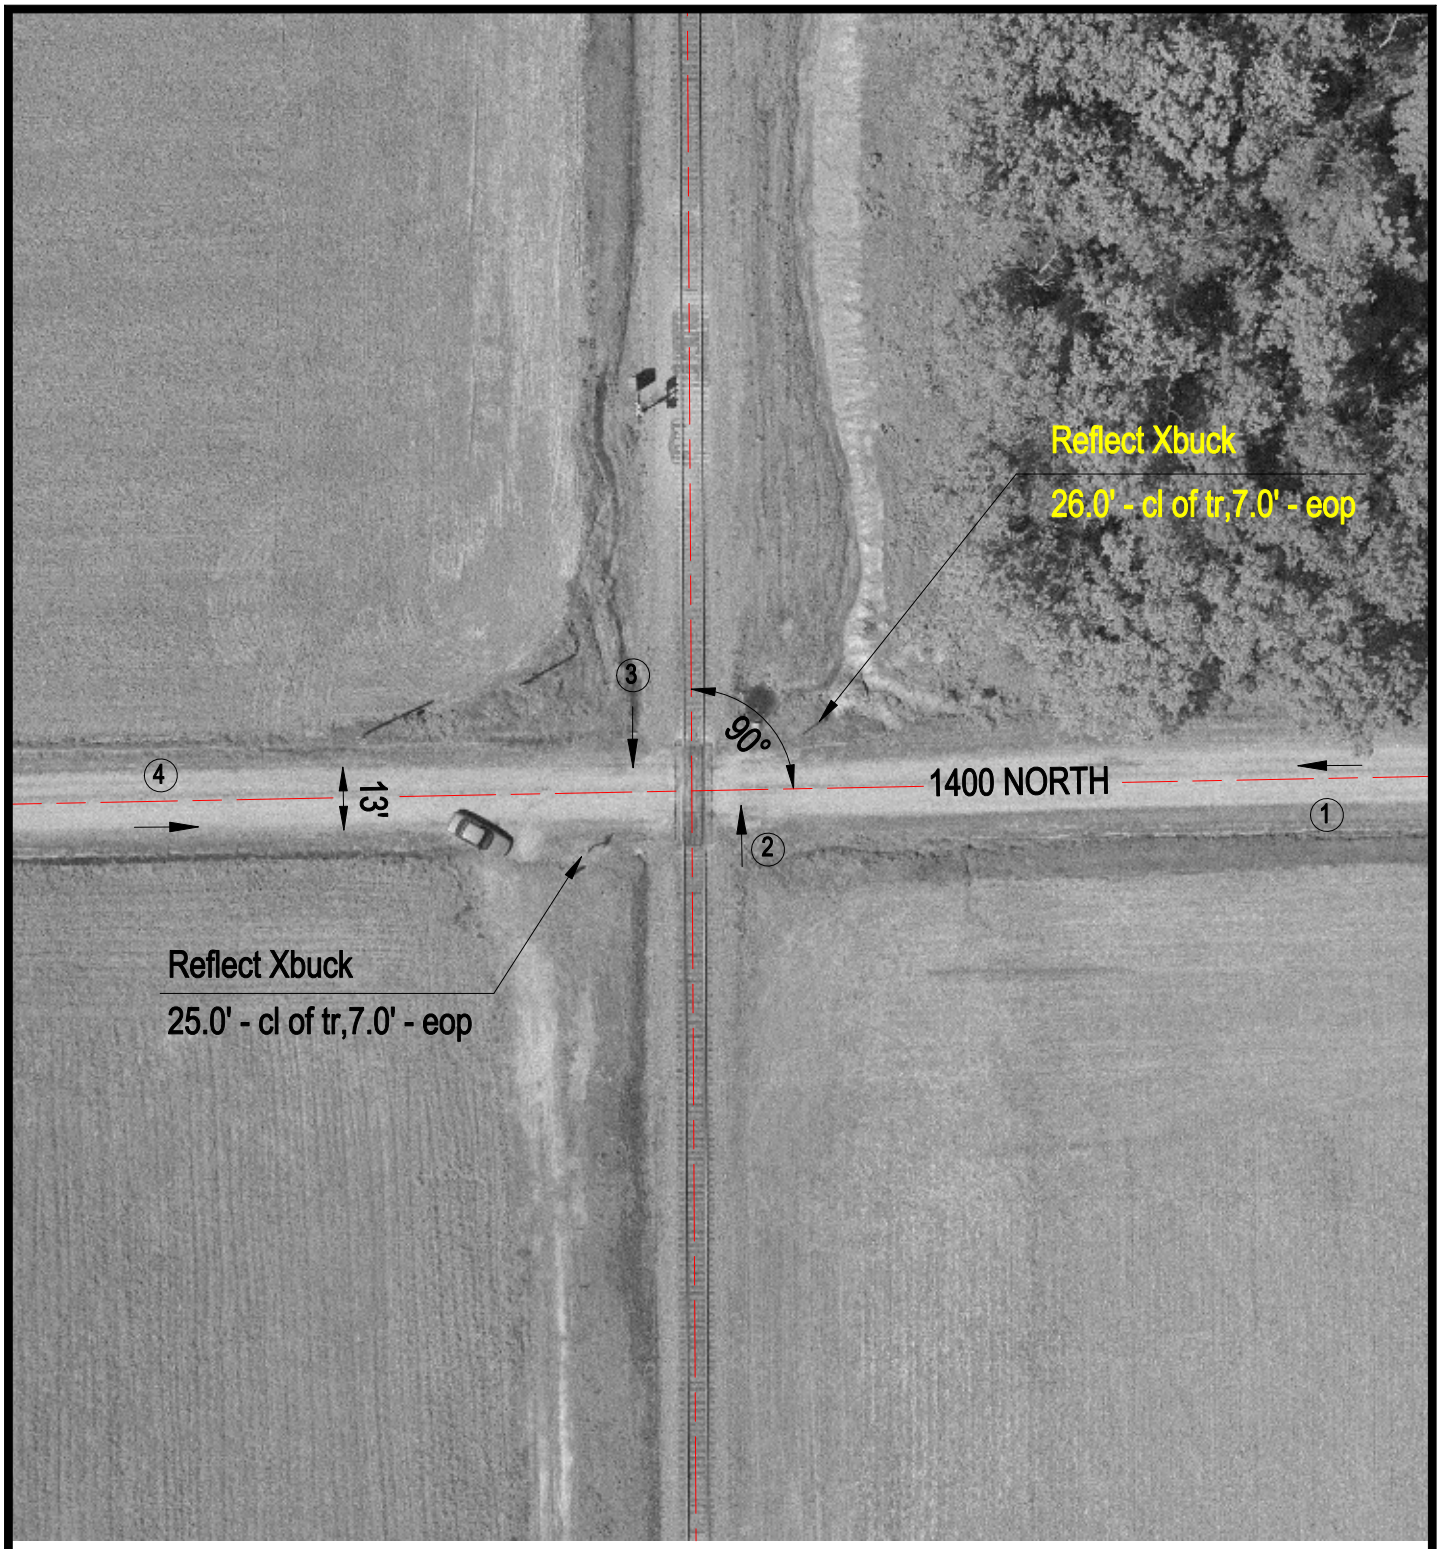

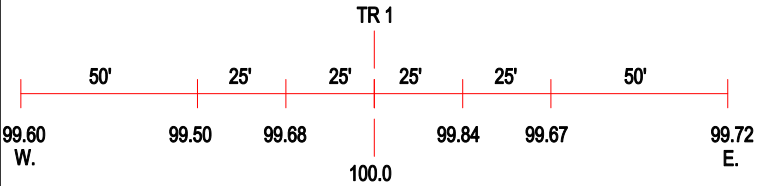

ROAD PROFILE

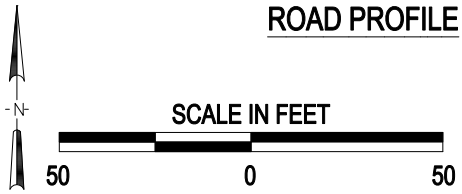

3 Photo Location

Crossing #:	167912Y
Location:	Fayette Co., City of St. Elmo (N)
Lat/Long:	38°56'27" / 88°51'12"
Railroad:	UP
Street:	1400 North
Railroad Milepost:	230.28
Crossing Protection:	Signs

J:\FAYETTE\167912Y\167912Y.DWG 06/28/00 13:23 AJB