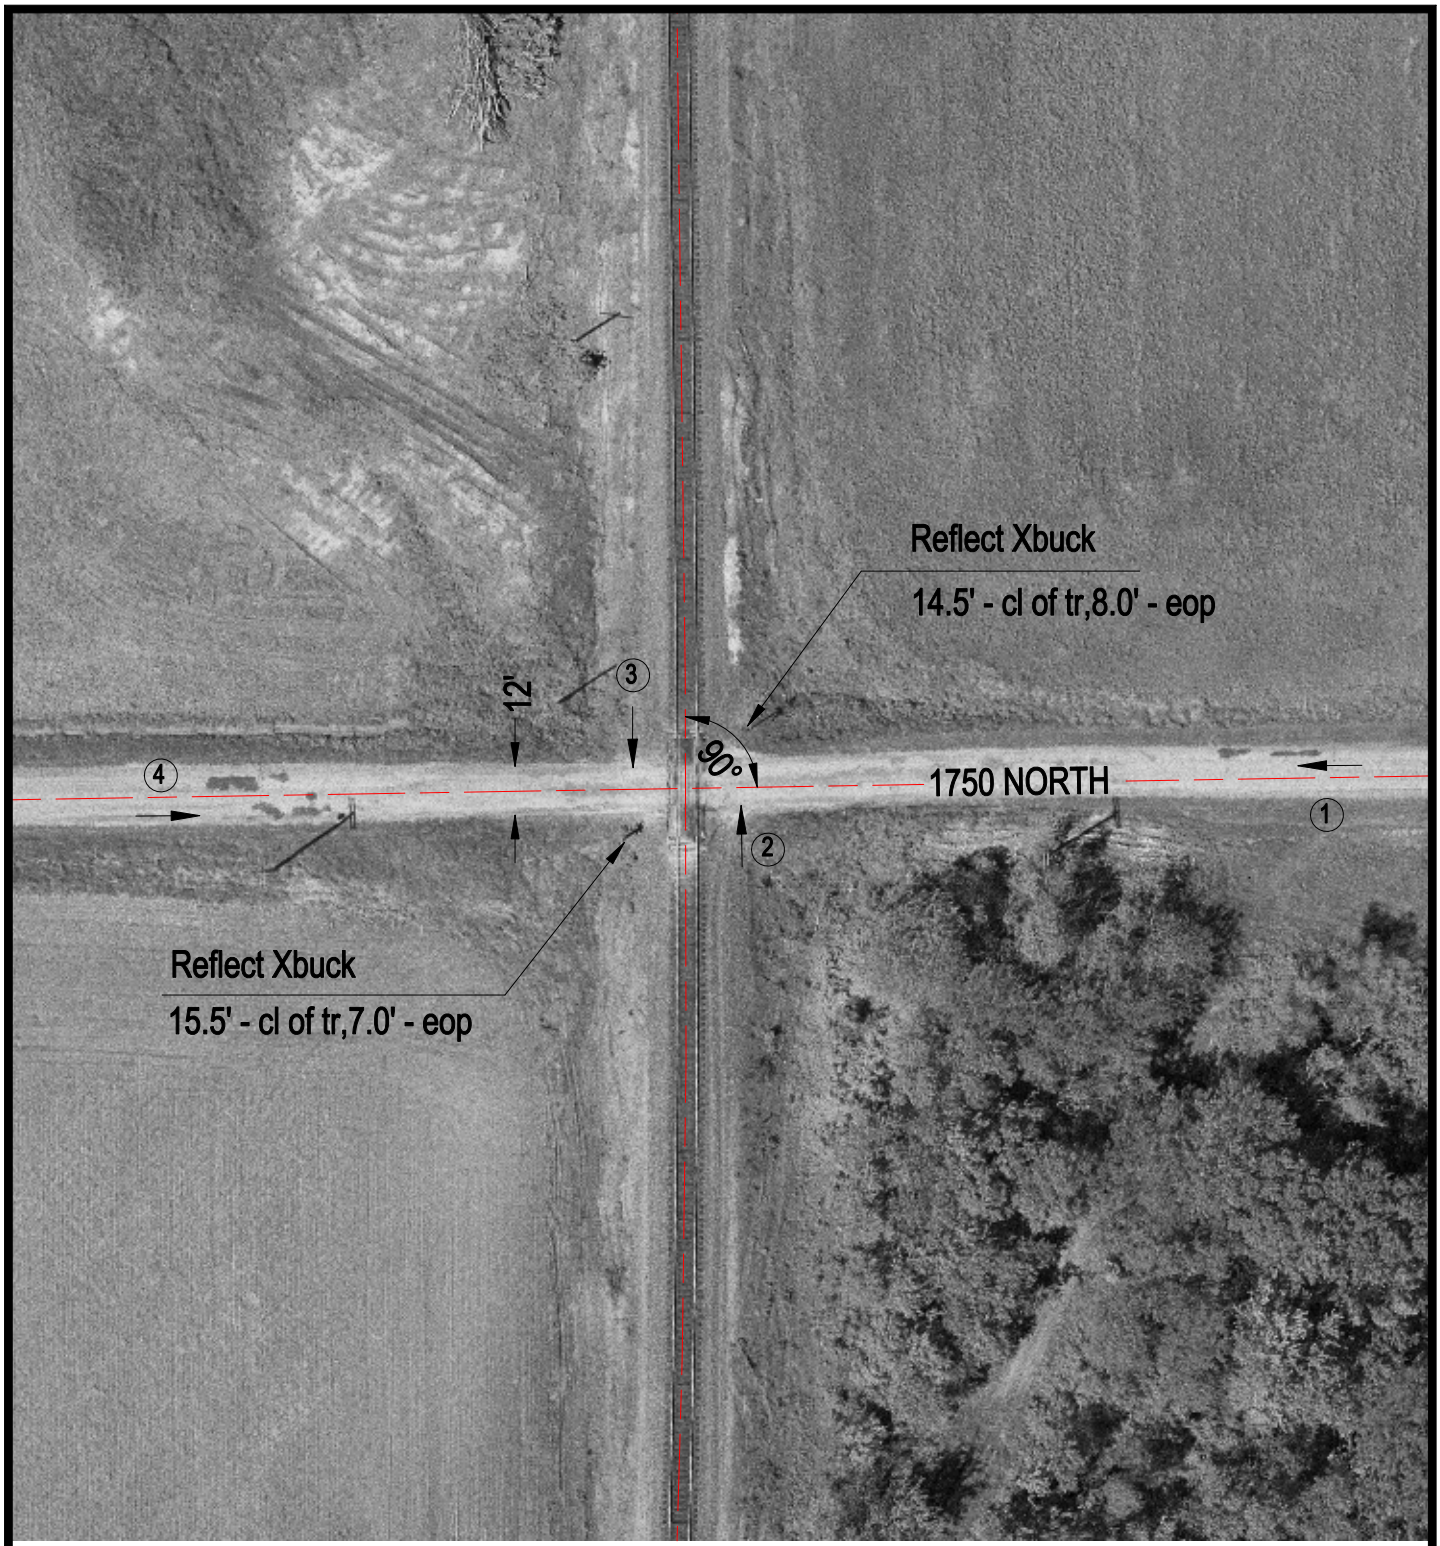

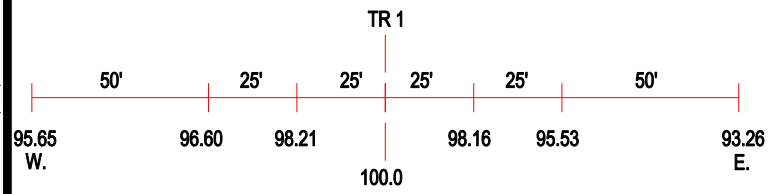

ROAD PROFILE

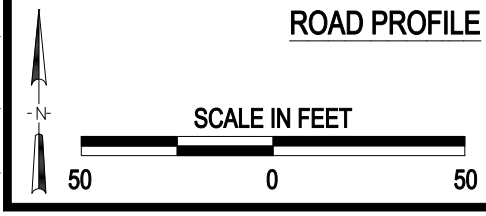

3 Photo Location

Crossing #:	167916B
Location:	Fayette Co., City of St. Elmo (N)
Lat/Long:	38°59'29" / 88°50'53"
Railroad:	UP
Street:	1750 North
Railroad Milepost:	227.06
Crossing Protection:	Signs

J:\FAYETTE\167916B\167916B.DWG 06/19/00 12:02 TFG