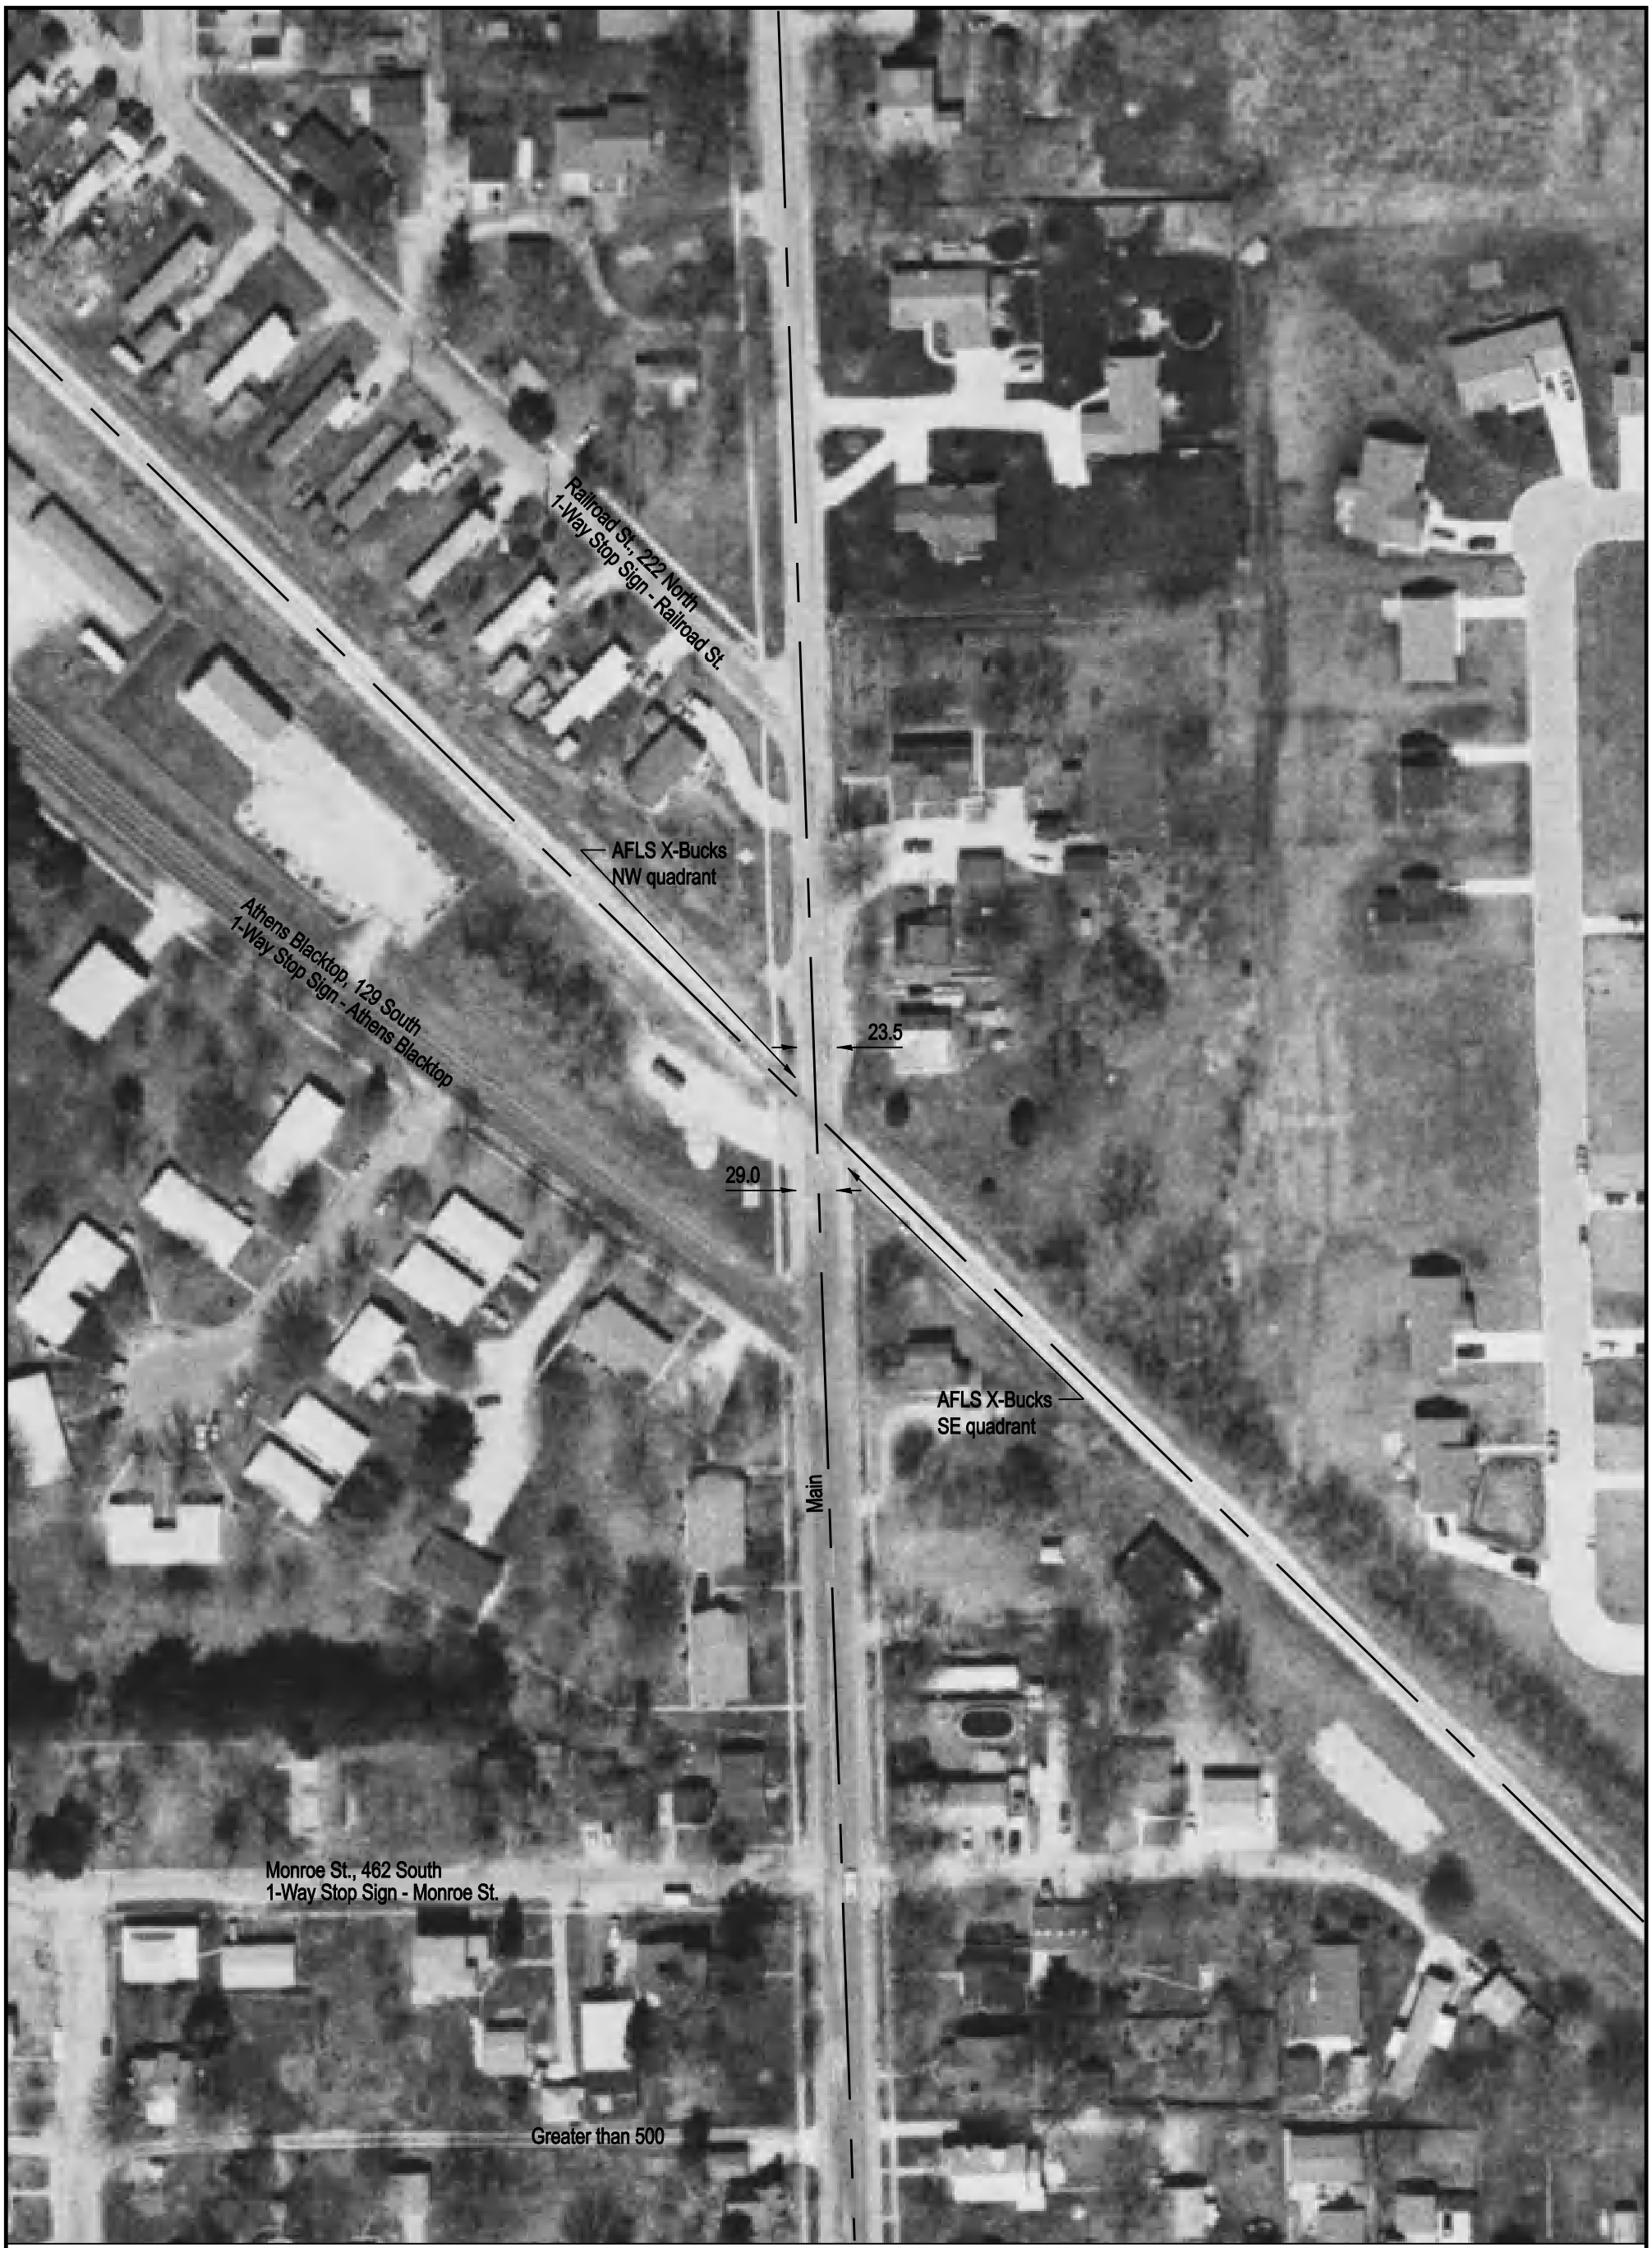

NOTE: ALL MEASUREMENTS ARE IN FEET

DOT/AAR Inventory #: 169935M

Location: Menard Co., In Athens, IL

Lat/Long: 39º 57' 51"/-89º 43' 27"

Railroad Milepost - Line: 73.61-A

Crossing Angle (Deg.): 45

Crossing Width (By Track): 39.5

Number of Tracks: 1

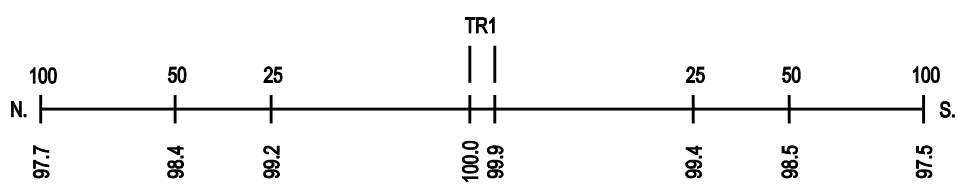
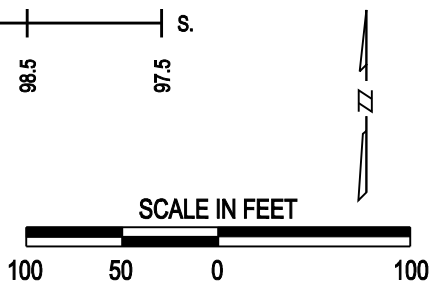
ROAD PROFILE