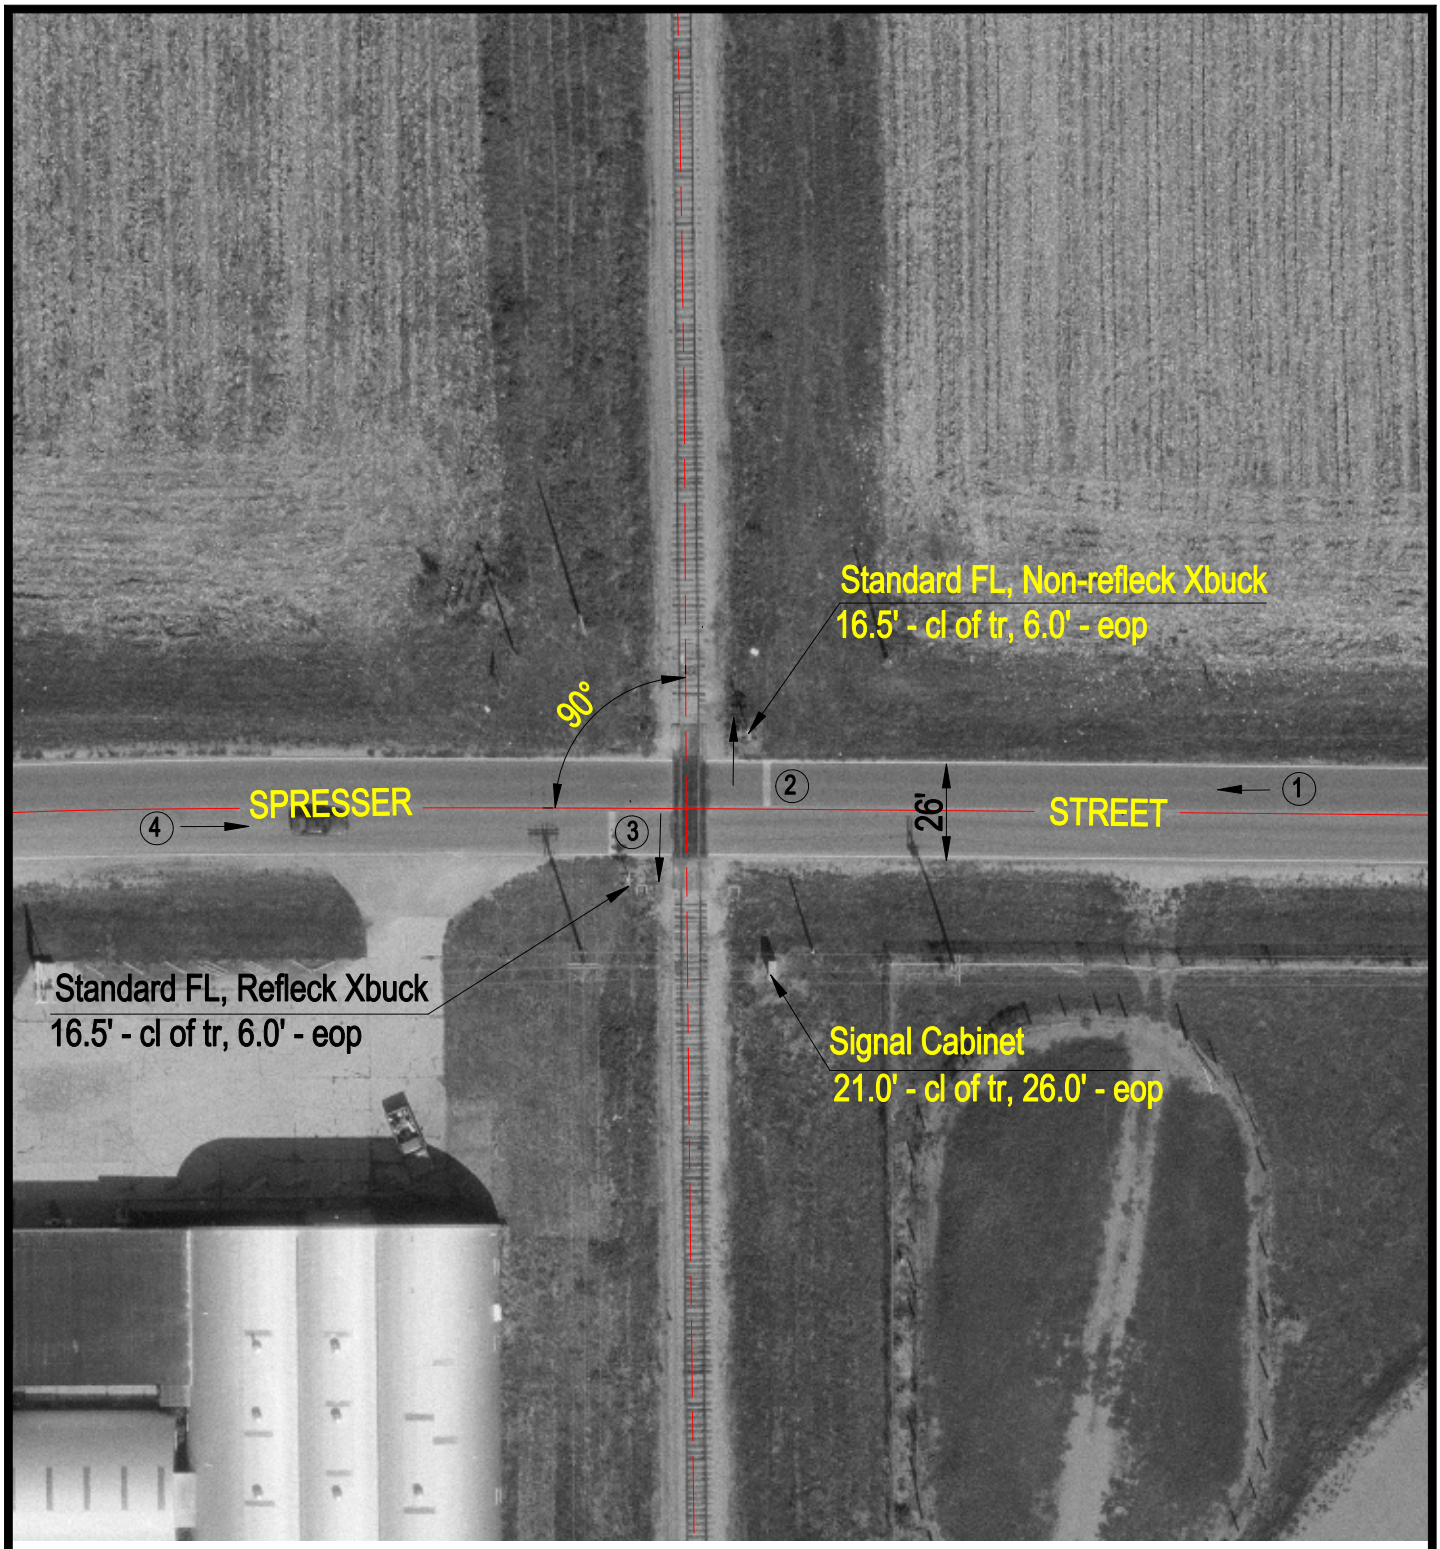

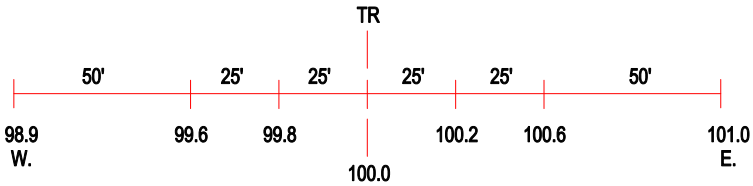

ROAD PROFILE

N

SCALE IN FEET

50 0 50

3 Photo Location

Crossing #:	169968A
Location:	Christian Co., City of Taylorville (I)
Lat/Long:	39°33'10" / 89°19'17"
Railroad:	IMRR
Street:	Spresser Street
Railroad Milepost:	102.15
Crossing Protection:	Train Activated Devices

I:\ICC\CHRISTIAN\169968A\169968A.DWG 12/08/99 12:06 TFG