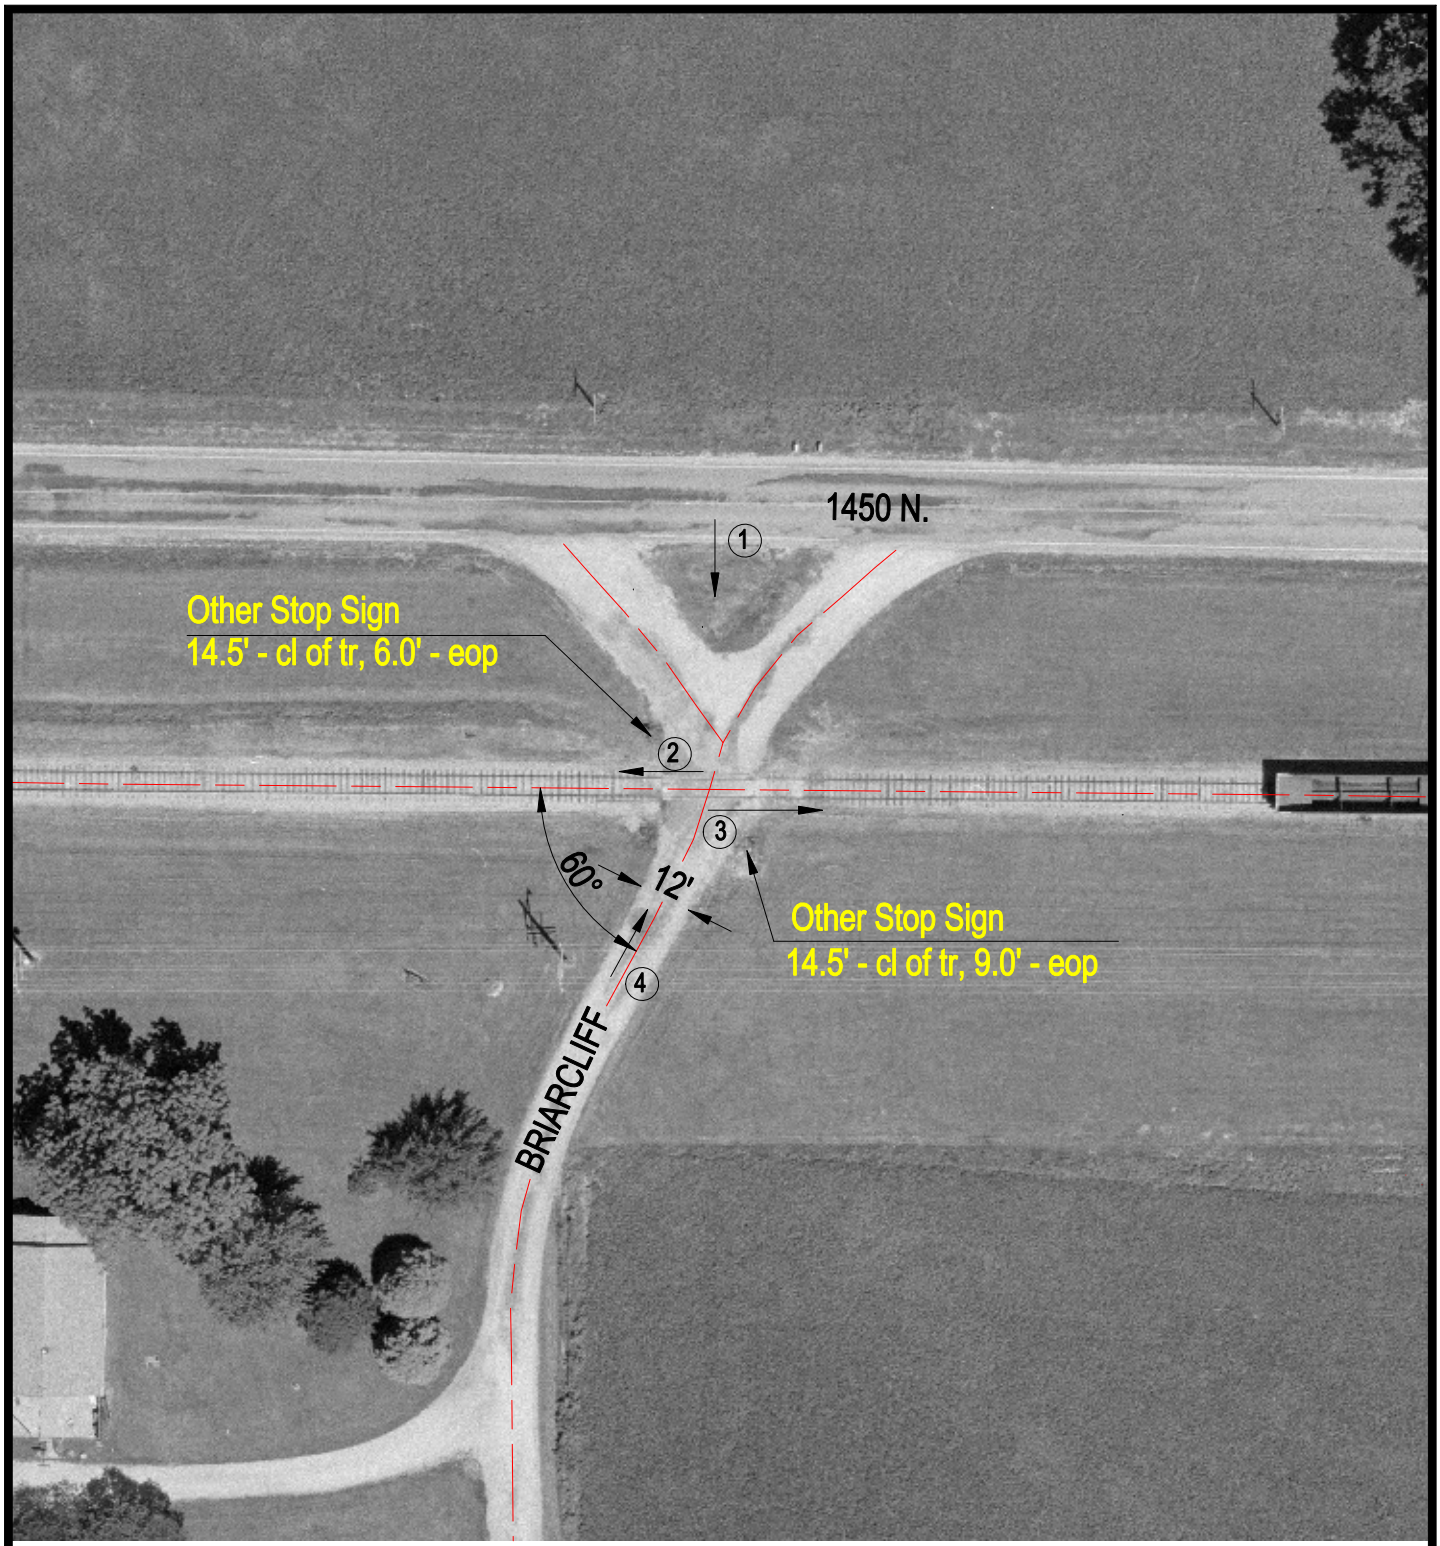

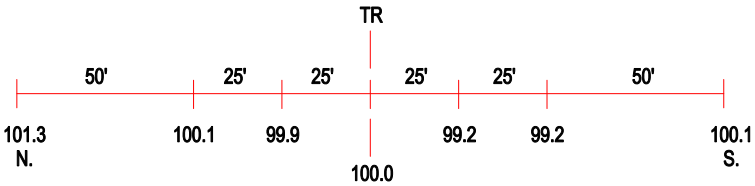

ROAD PROFILE

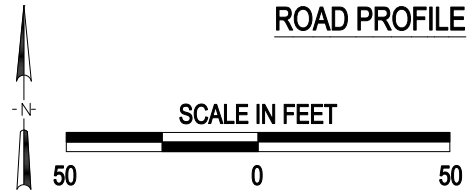

3 Photo Location

Crossing #:	169972P
Location:	Christian Co., City of Taylorville (I)
Lat/Long:	39°33'36" / 89°20'02"
Railroad:	IMRR
Street:	Briarcliff Road
Railroad Milepost:	102.75
Crossing Protection:	Signs

J:\CHRISTIAN\169972P\169972P.DWG 09/20/00 14:10 PMM