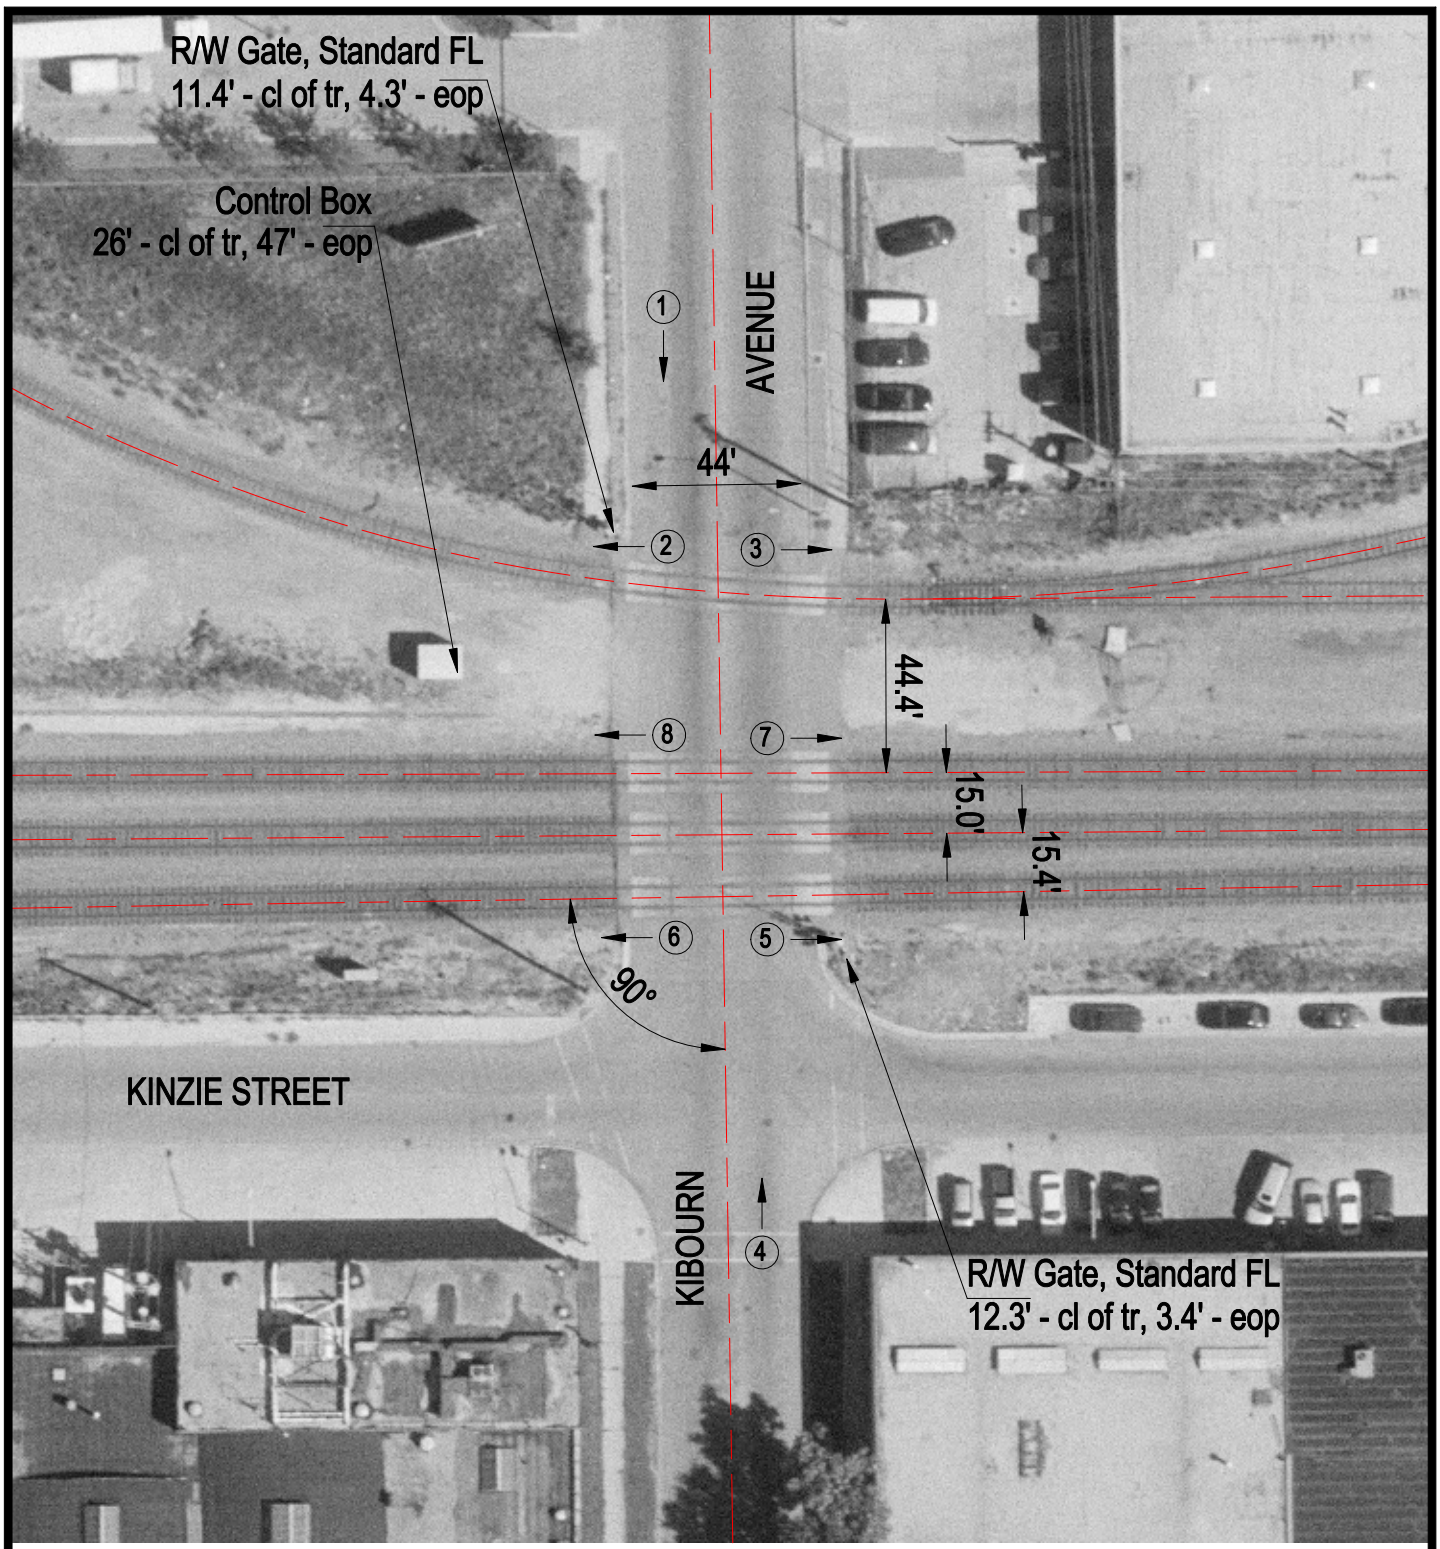

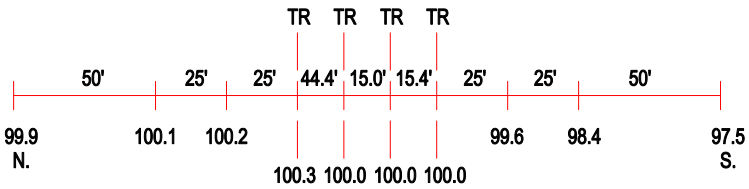

ROAD PROFILE

3 Photo Location

Crossing #:	173957U
Location:	Cook Co., City of Chicago (I)
Lat/Long:	41°53'17" / 87°44'17"
Railroad:	UP
Street:	Kilbourn Avenue
Railroad Milepost:	5.22
Crossing Protection:	Train Activated Devices