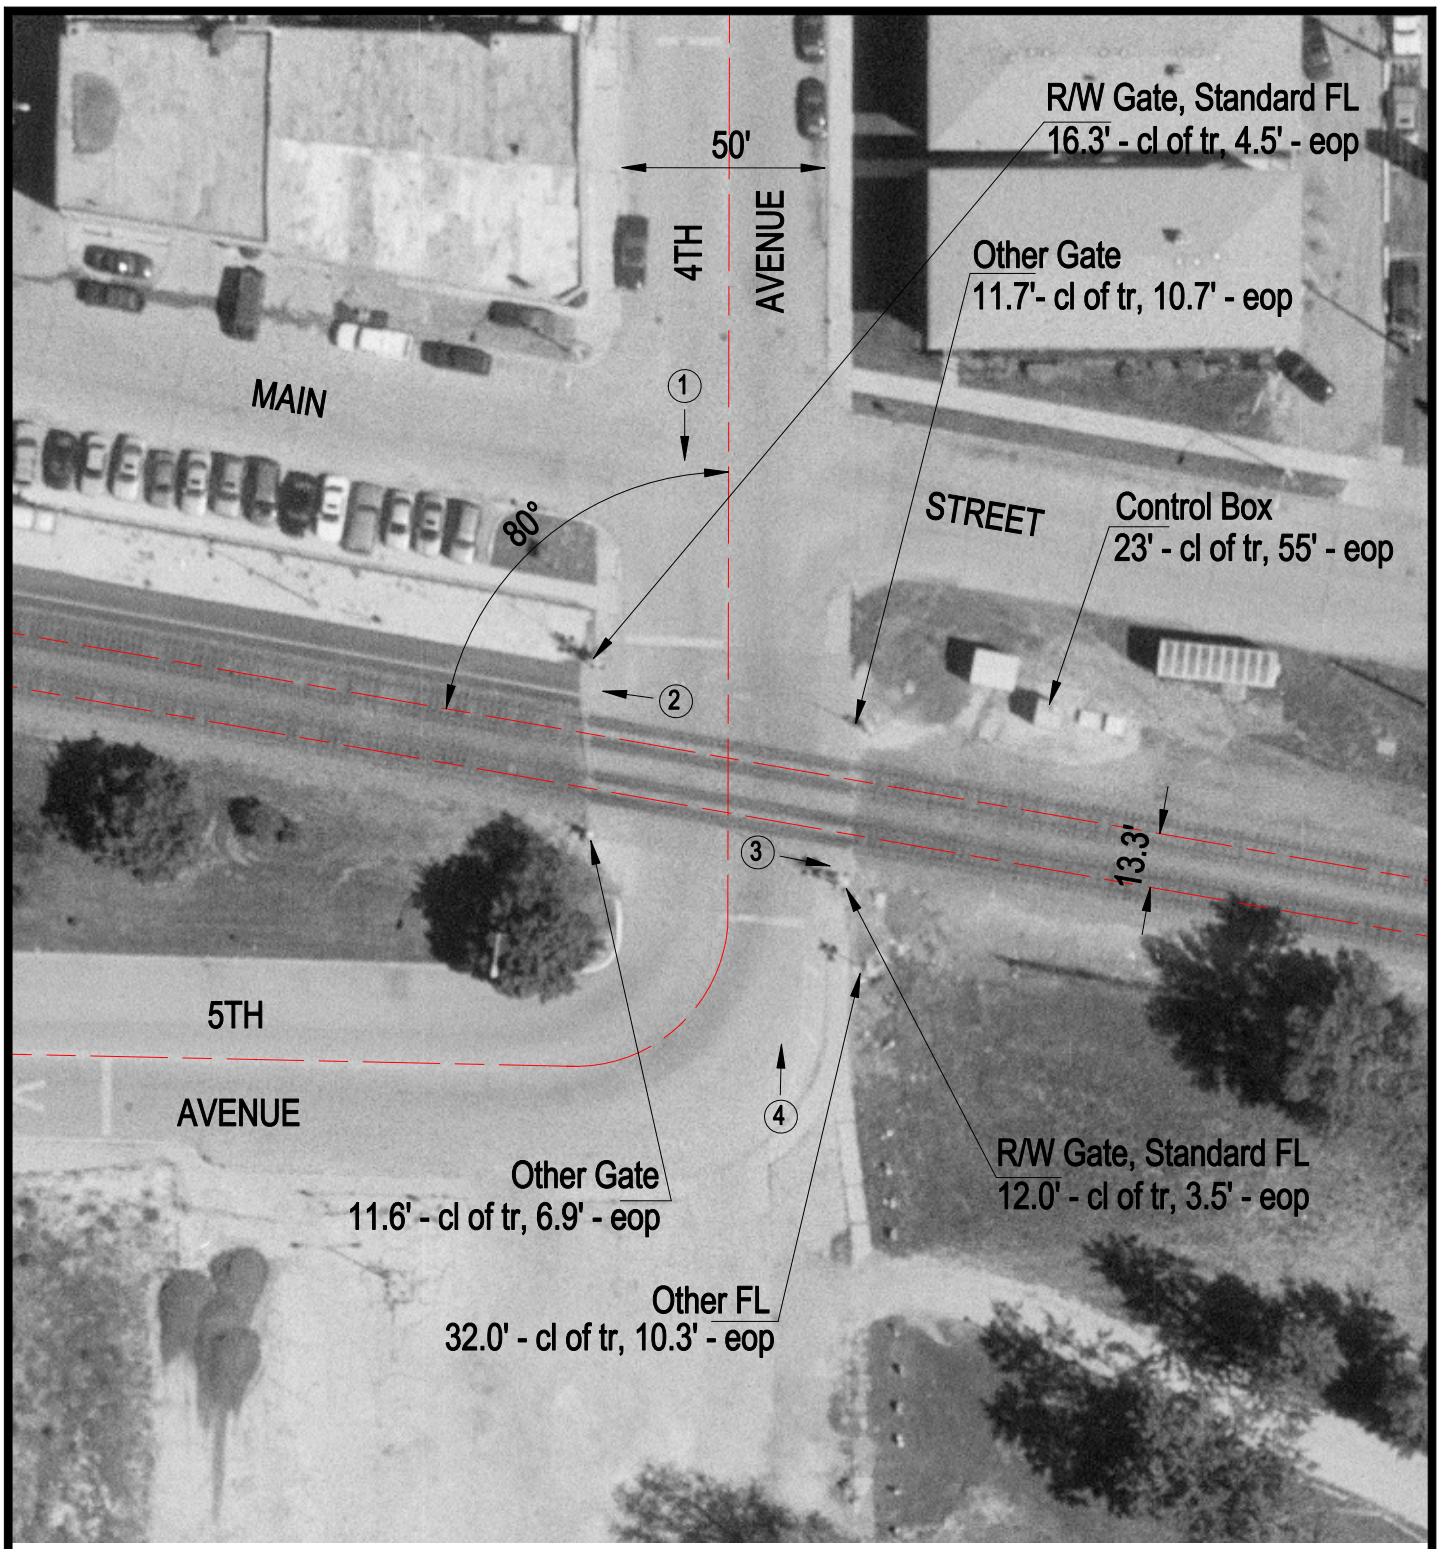

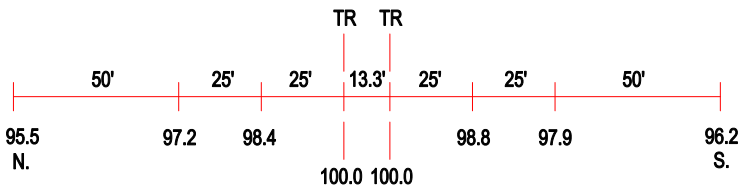

ROAD PROFILE

3 Photo Location

Crossing #:	173997S
Location:	Cook Co., City of Maywood (I)
Lat/Long:	41°53'18" / 87°50'18"
Railroad:	UP
Street:	4th Avenue
Railroad Milepost:	10.36
Crossing Protection:	Train Activated Devices