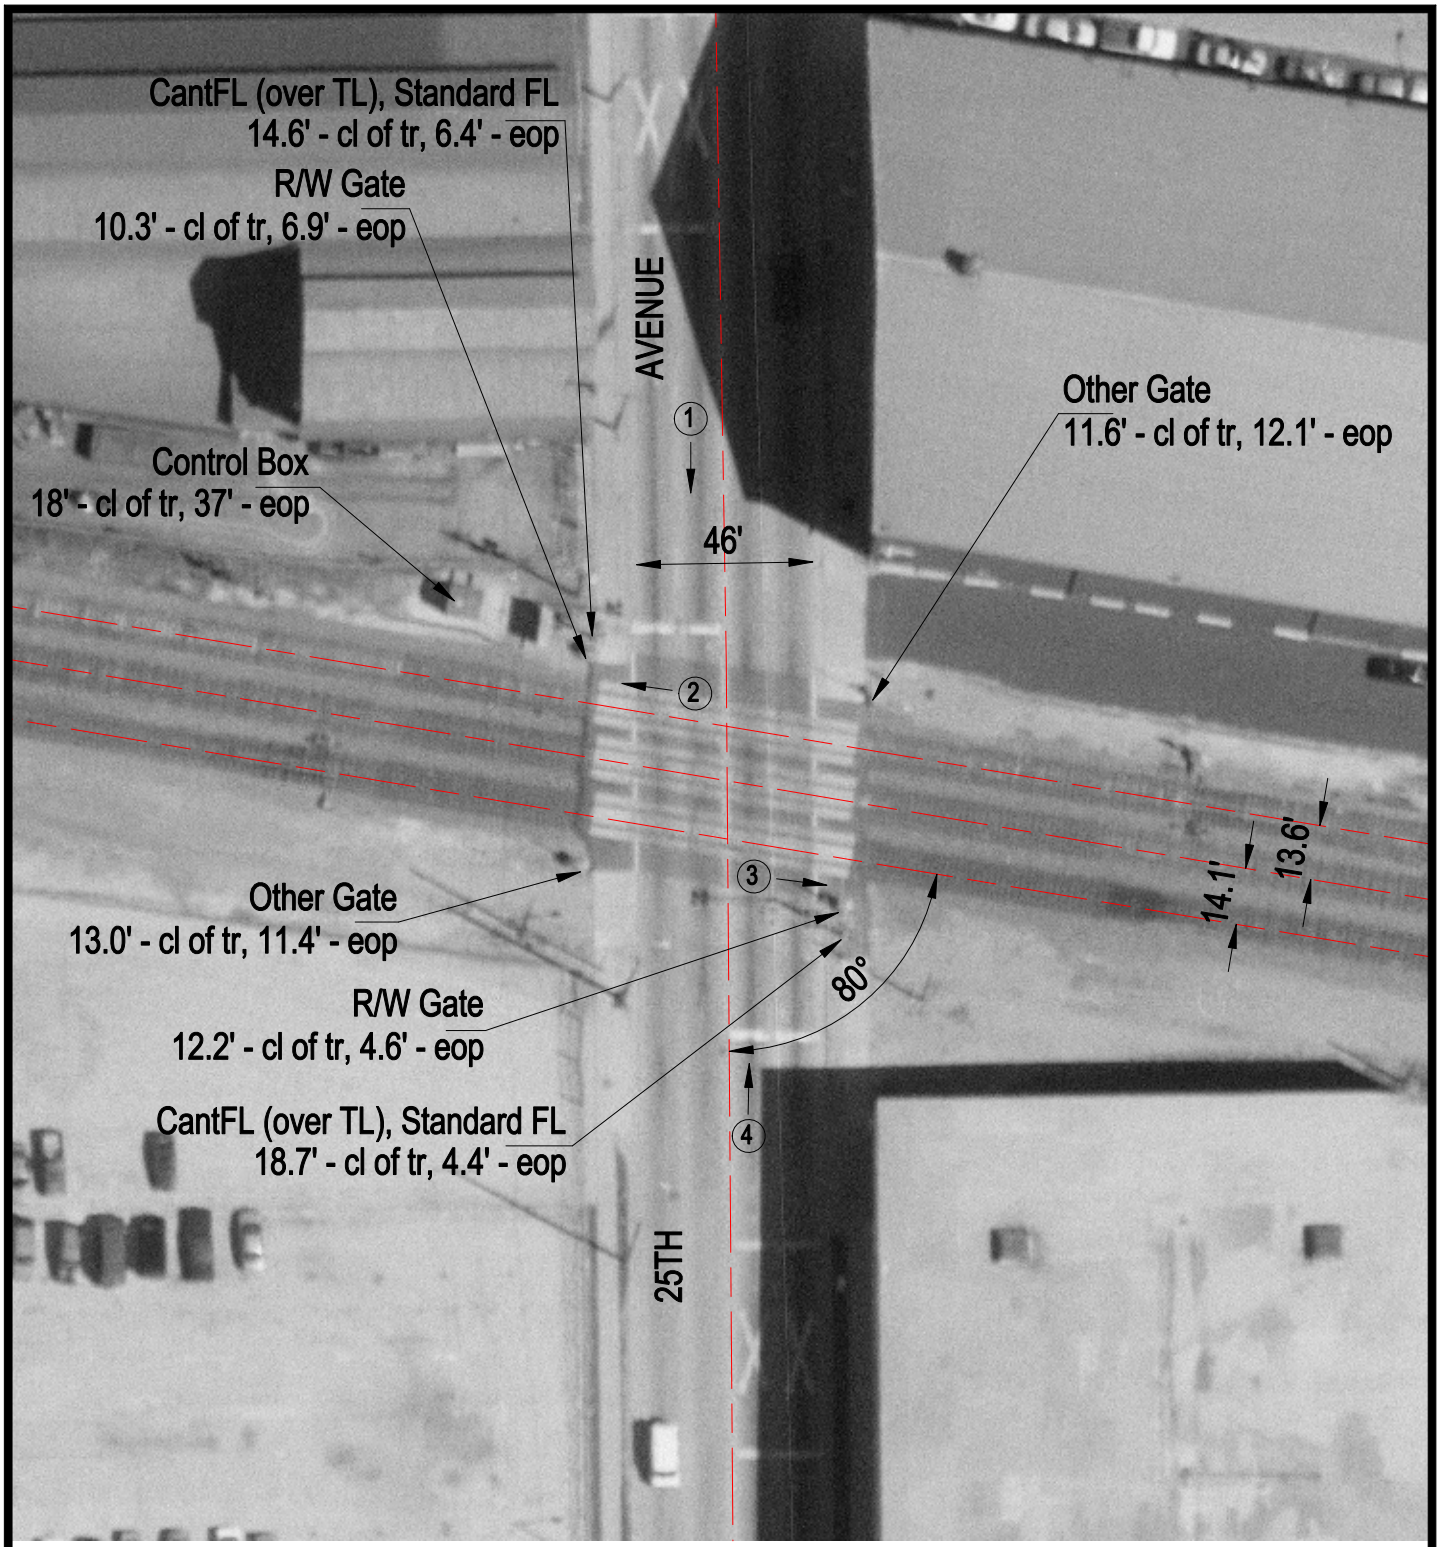

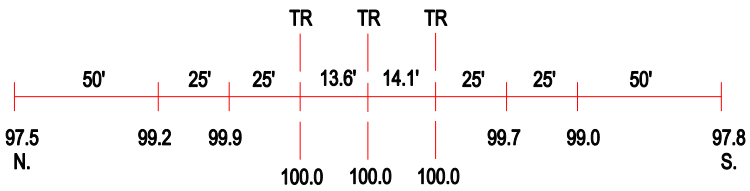

ROAD PROFILE

3 Photo Location

Crossing #:	174010L
Location:	Cook Co., City of Bellwood (I)
Lat/Long:	41°53'27" / 87°51'46"
Railroad:	UP
Street:	25th Avenue
Railroad Milepost:	11.73
Crossing Protection:	Train Activated Devices