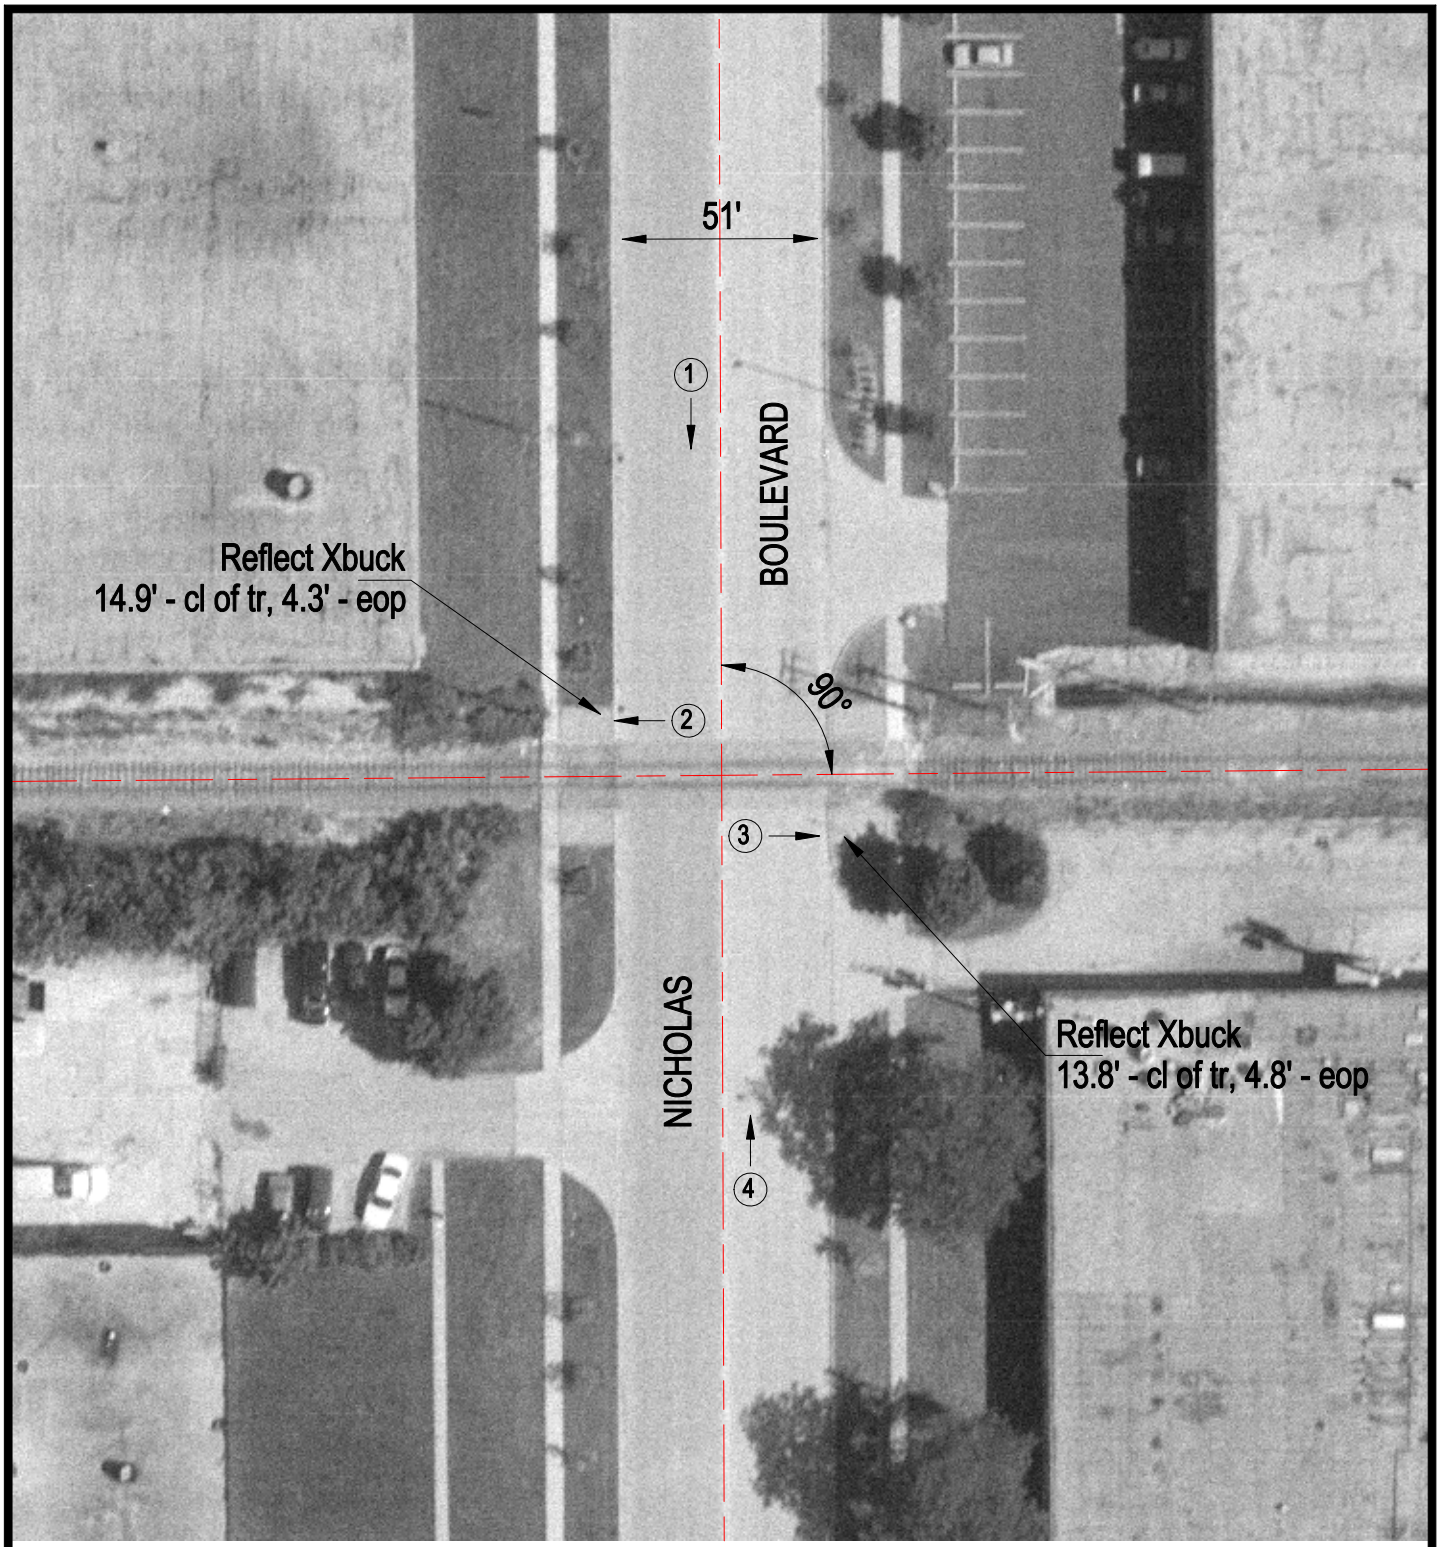

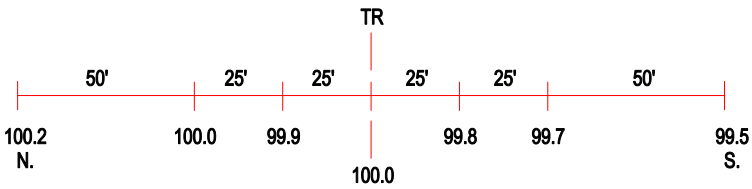

ROAD PROFILE

3 Photo Location

Crossing #:	174061W
Location:	Cook Co., Elk Grove Village (I)
Lat/Long:	42°00'26" / 87°56'57"
Railroad:	UP
Street:	Nicholas Boulevard
Railroad Milepost:	8.85
Crossing Protection:	Signs