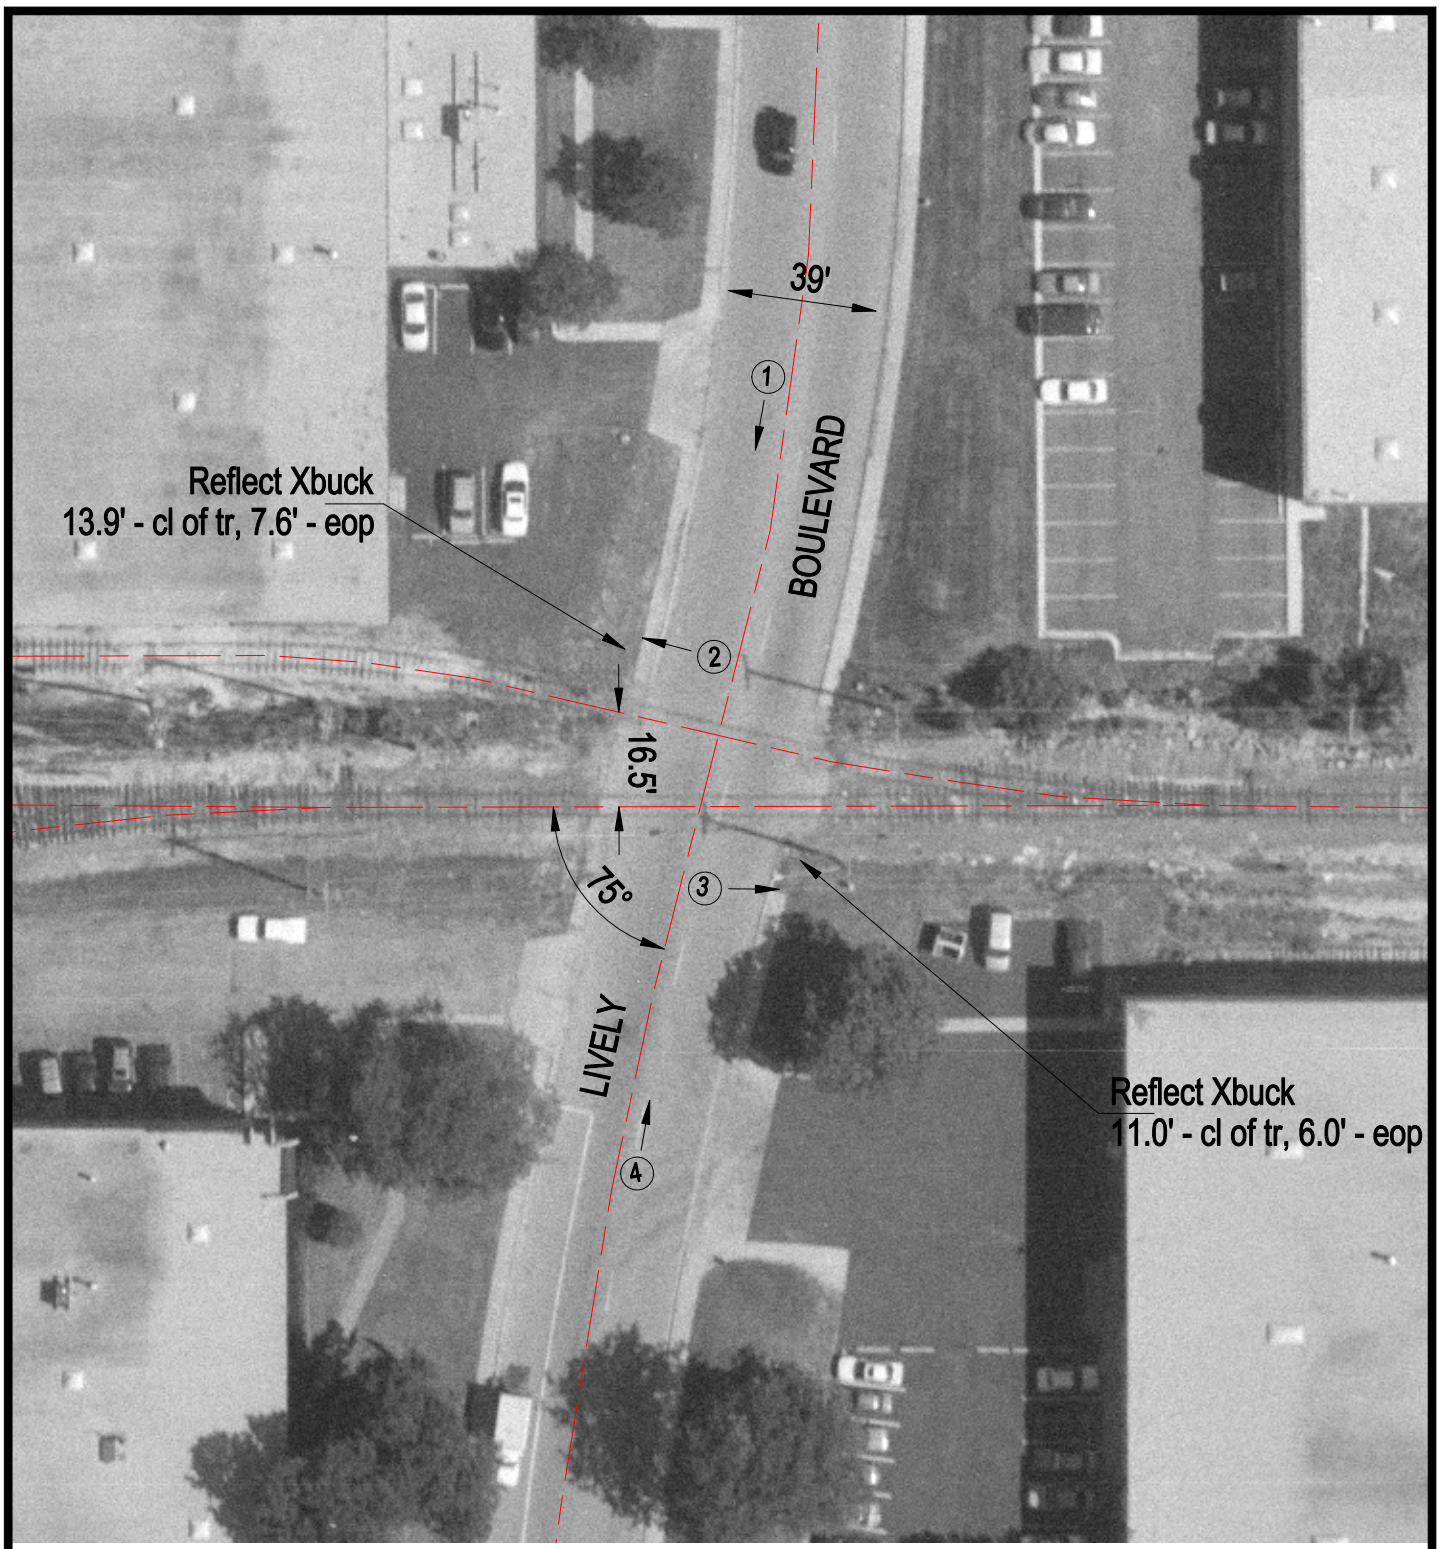

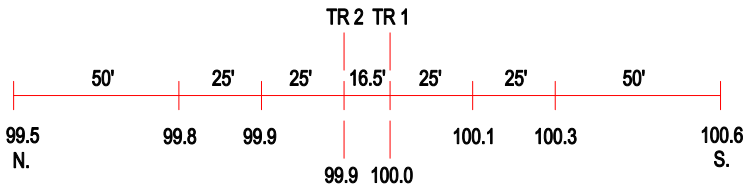

ROAD PROFILE

N

SCALE IN FEET

50 0 50

3 Photo Location

Crossing #:	174080B
Location:	Cook Co., City of Elk Grove Village (I)
Lat/Long:	41°59'48" / 87°58'15"
Railroad:	UP
Street:	Lively Boulevard
Railroad Milepost:	8.85
Crossing Protection:	Signs