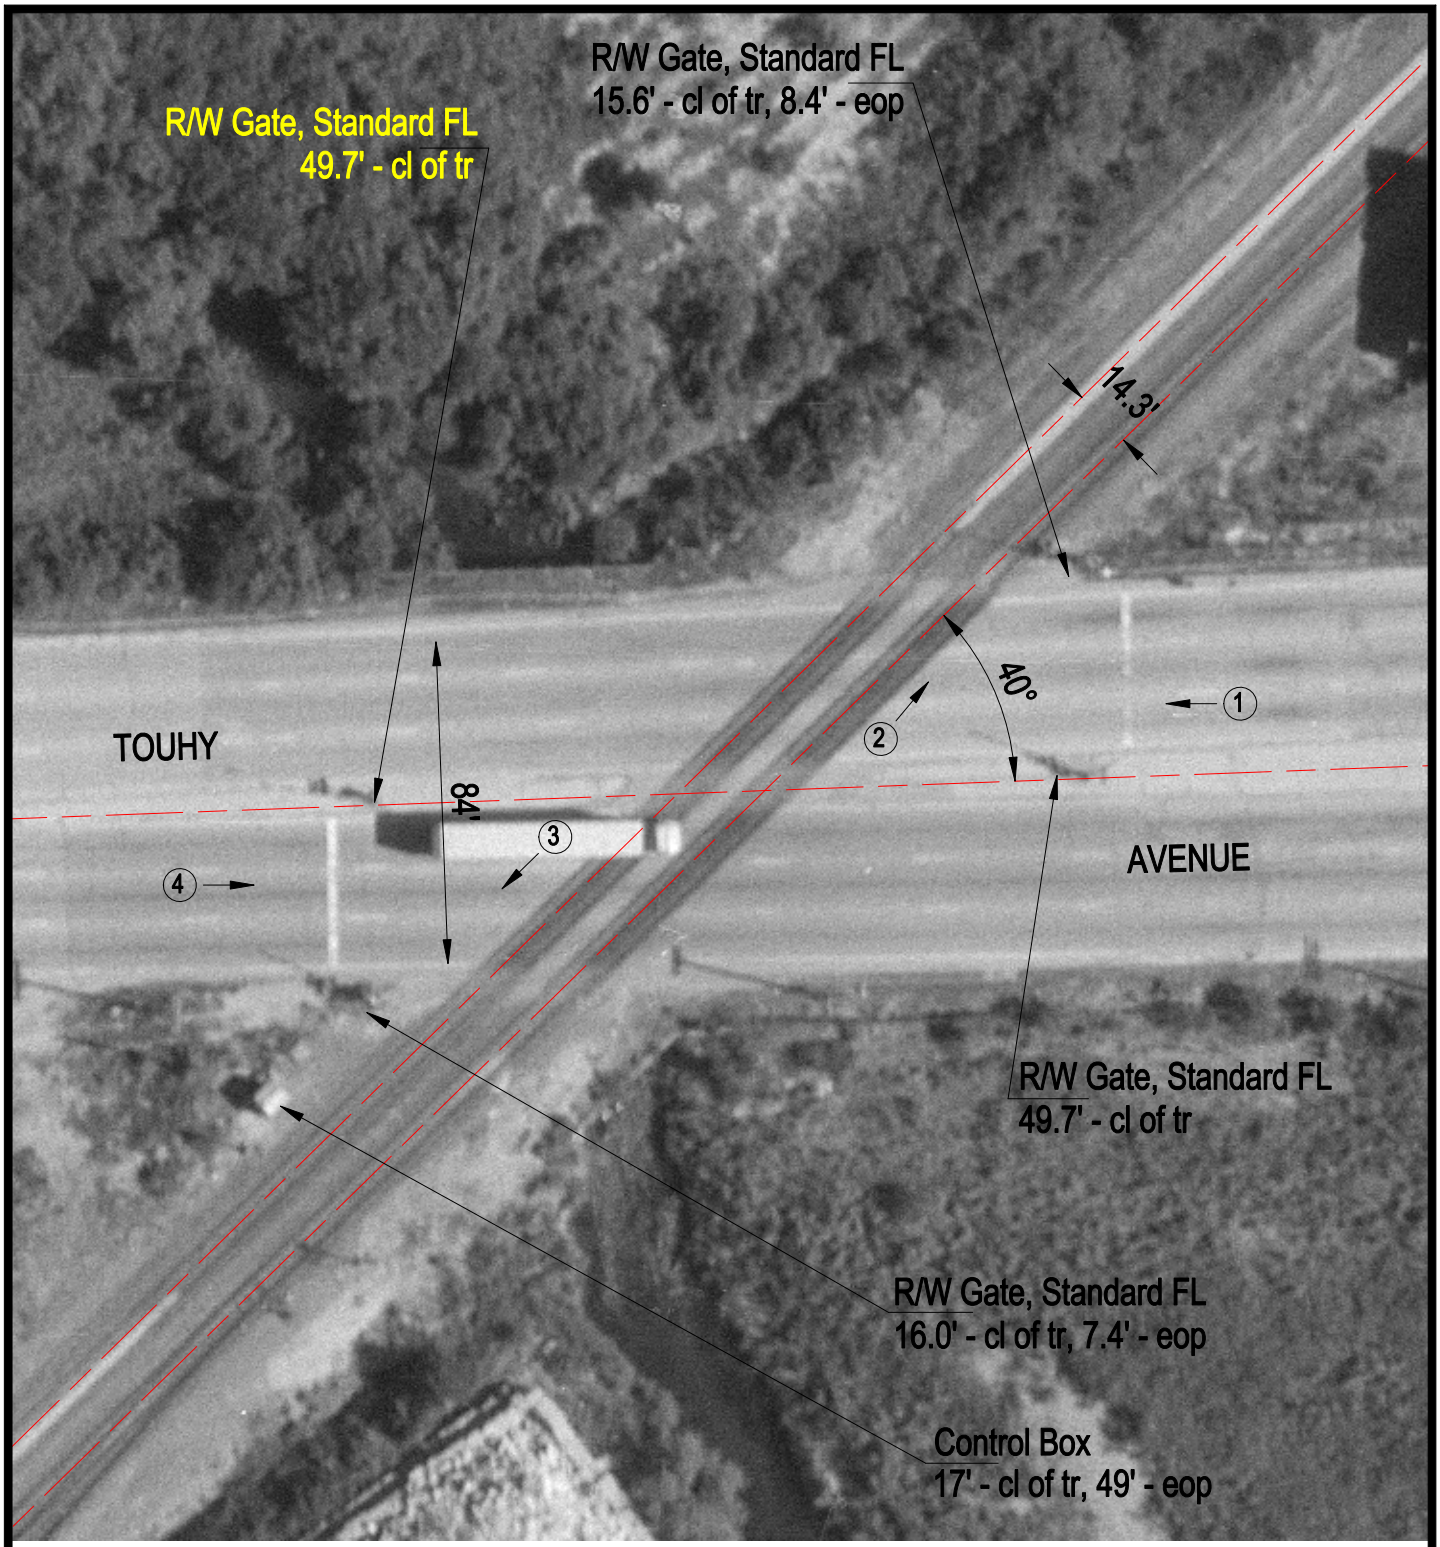

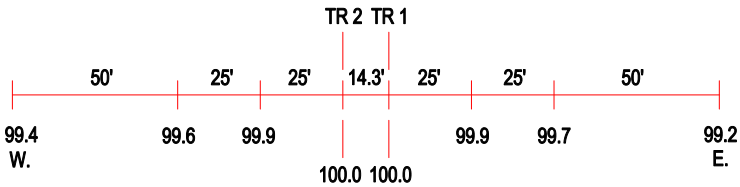

ROAD PROFILE

N

SCALE IN FEET

50 0 50

3 Photo Location

Crossing #:	174087Y
Location:	Cook Co., City of Des Plaines (I)
Lat/Long:	42°00'30" / 87°55'27"
Railroad:	UP
Street:	Touhy Avenue
Railroad Milepost:	8.70
Crossing Protection:	Train Activated Devices