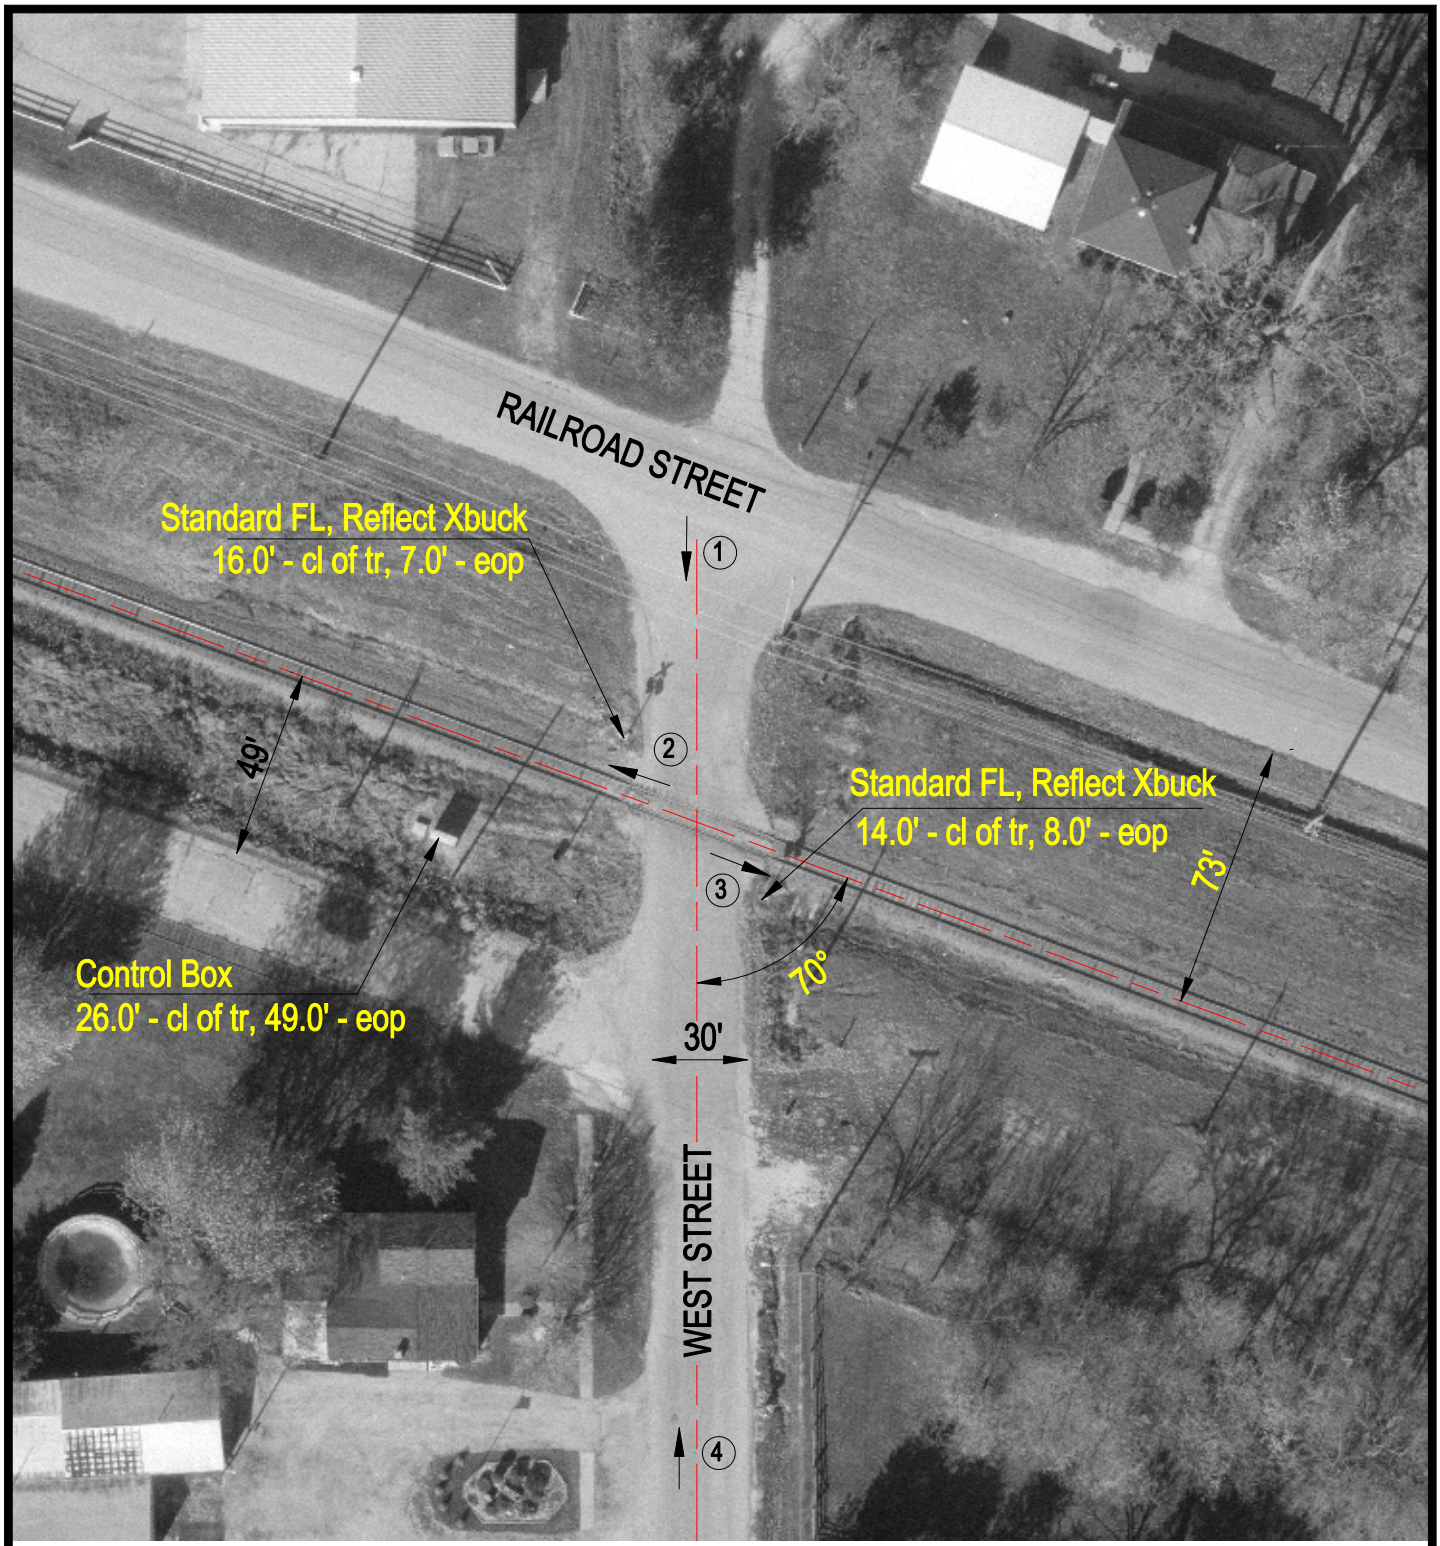

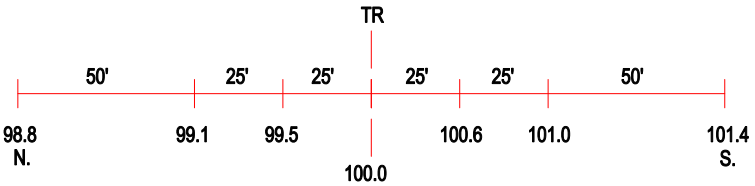

ROAD PROFILE

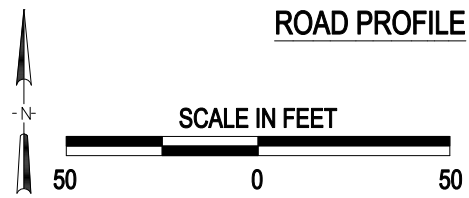

3 Photo Location

Crossing #:	174574V
Location:	Mc Henry Co., City of Marengo (I)
Lat/Long:	42°15'13" / 88°37'02"
Railroad:	UP
Street:	West Street
Railroad Milepost:	66.65
Crossing Protection:	Train Activated Devices

J:\MCHENRY\174574V\174574V.DWG 04/28/00 12:21 TFG