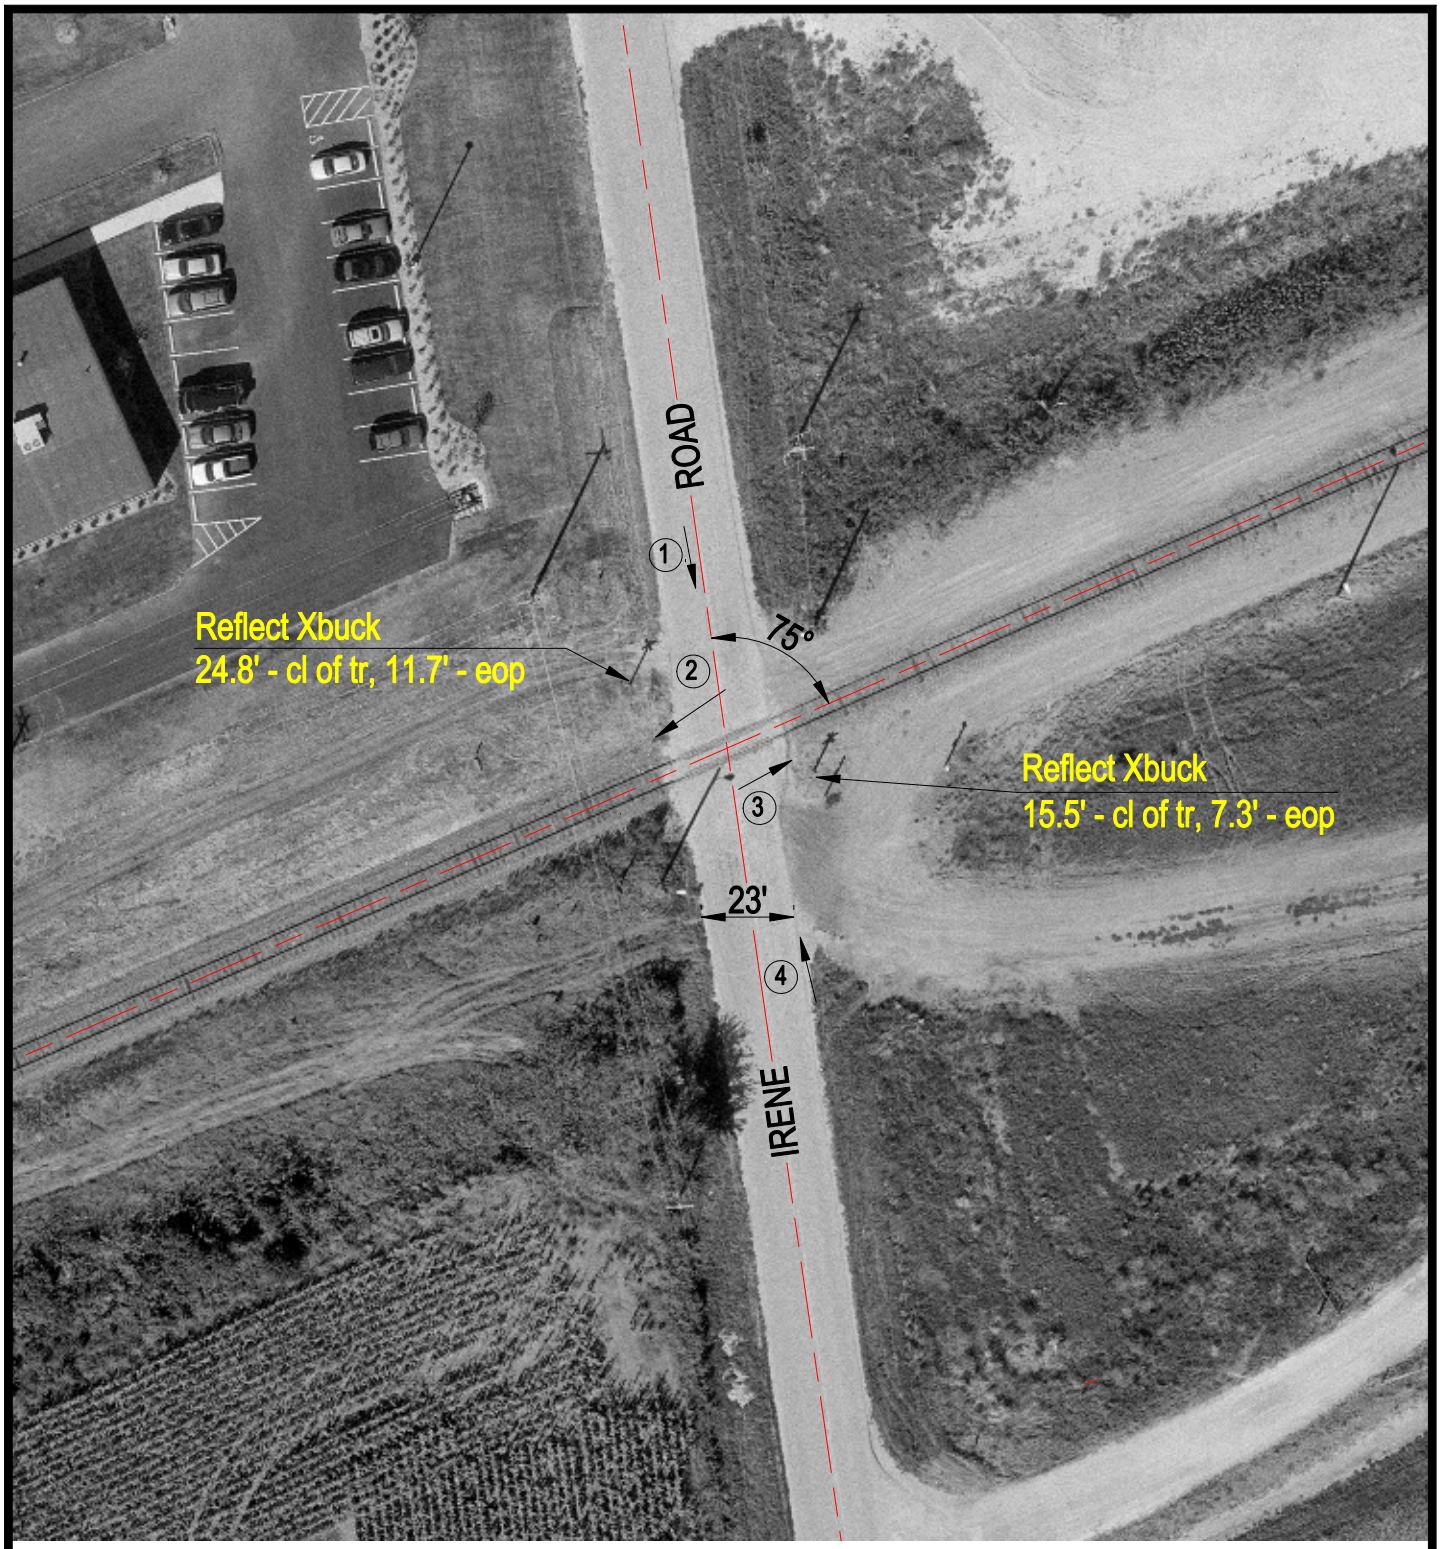

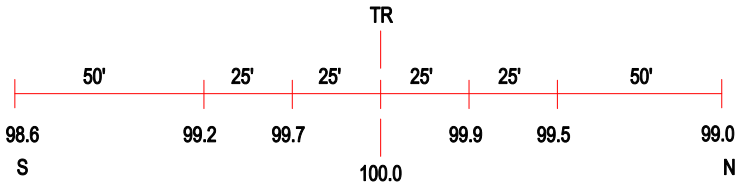

ROAD PROFILE

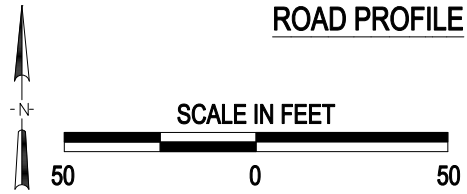

3 Photo Location

Crossing #:	174668W
Location:	Boone Co., City of Belvidere (Near)
Lat/Long:	42°14'45" / 88°54'10"
Railroad:	UP
Street:	Irene Rd
Railroad Milepost:	81.60
Crossing Protection:	Signs

J:\BOONE\174668W\174668W.DWG 06/21/00 10:26 TFC