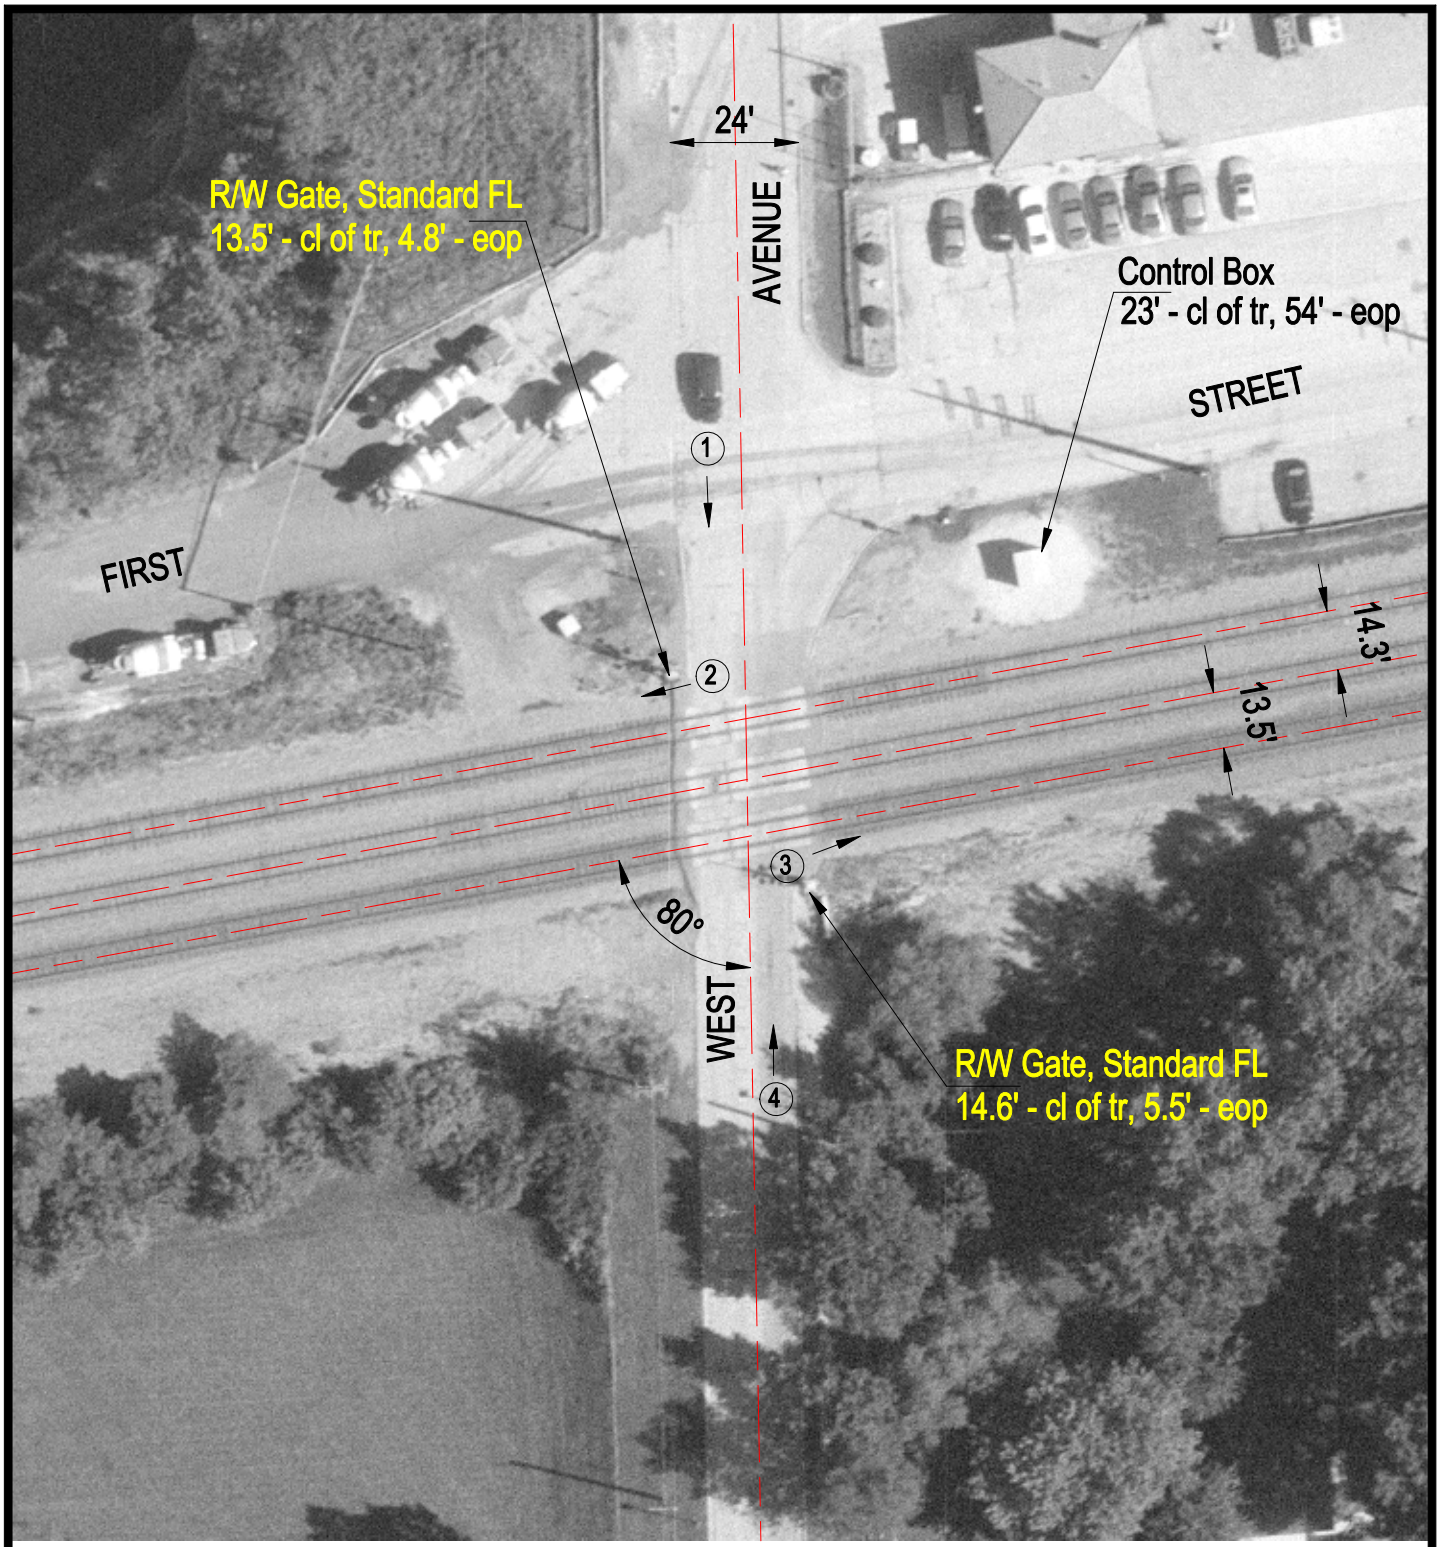


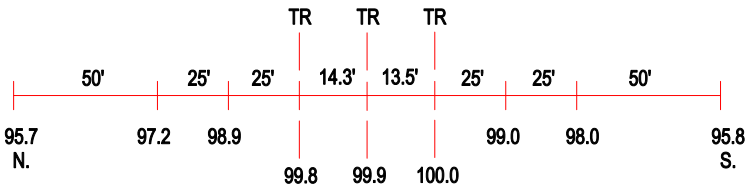


ROAD PROFILE

3 Photo Location

| | |
|---|---|
| Crossing #: | 174933J |
| Location: | DuPage Co., City of Elmhurst (I) |
| Lat/Long: | 41°53'55" / 87°57'33" |
| Railroad: | UP |
| Street: | West Avenue |
| Railroad Milepost: | 16.66 |
| Crossing Protection: | Train Activated Devices |