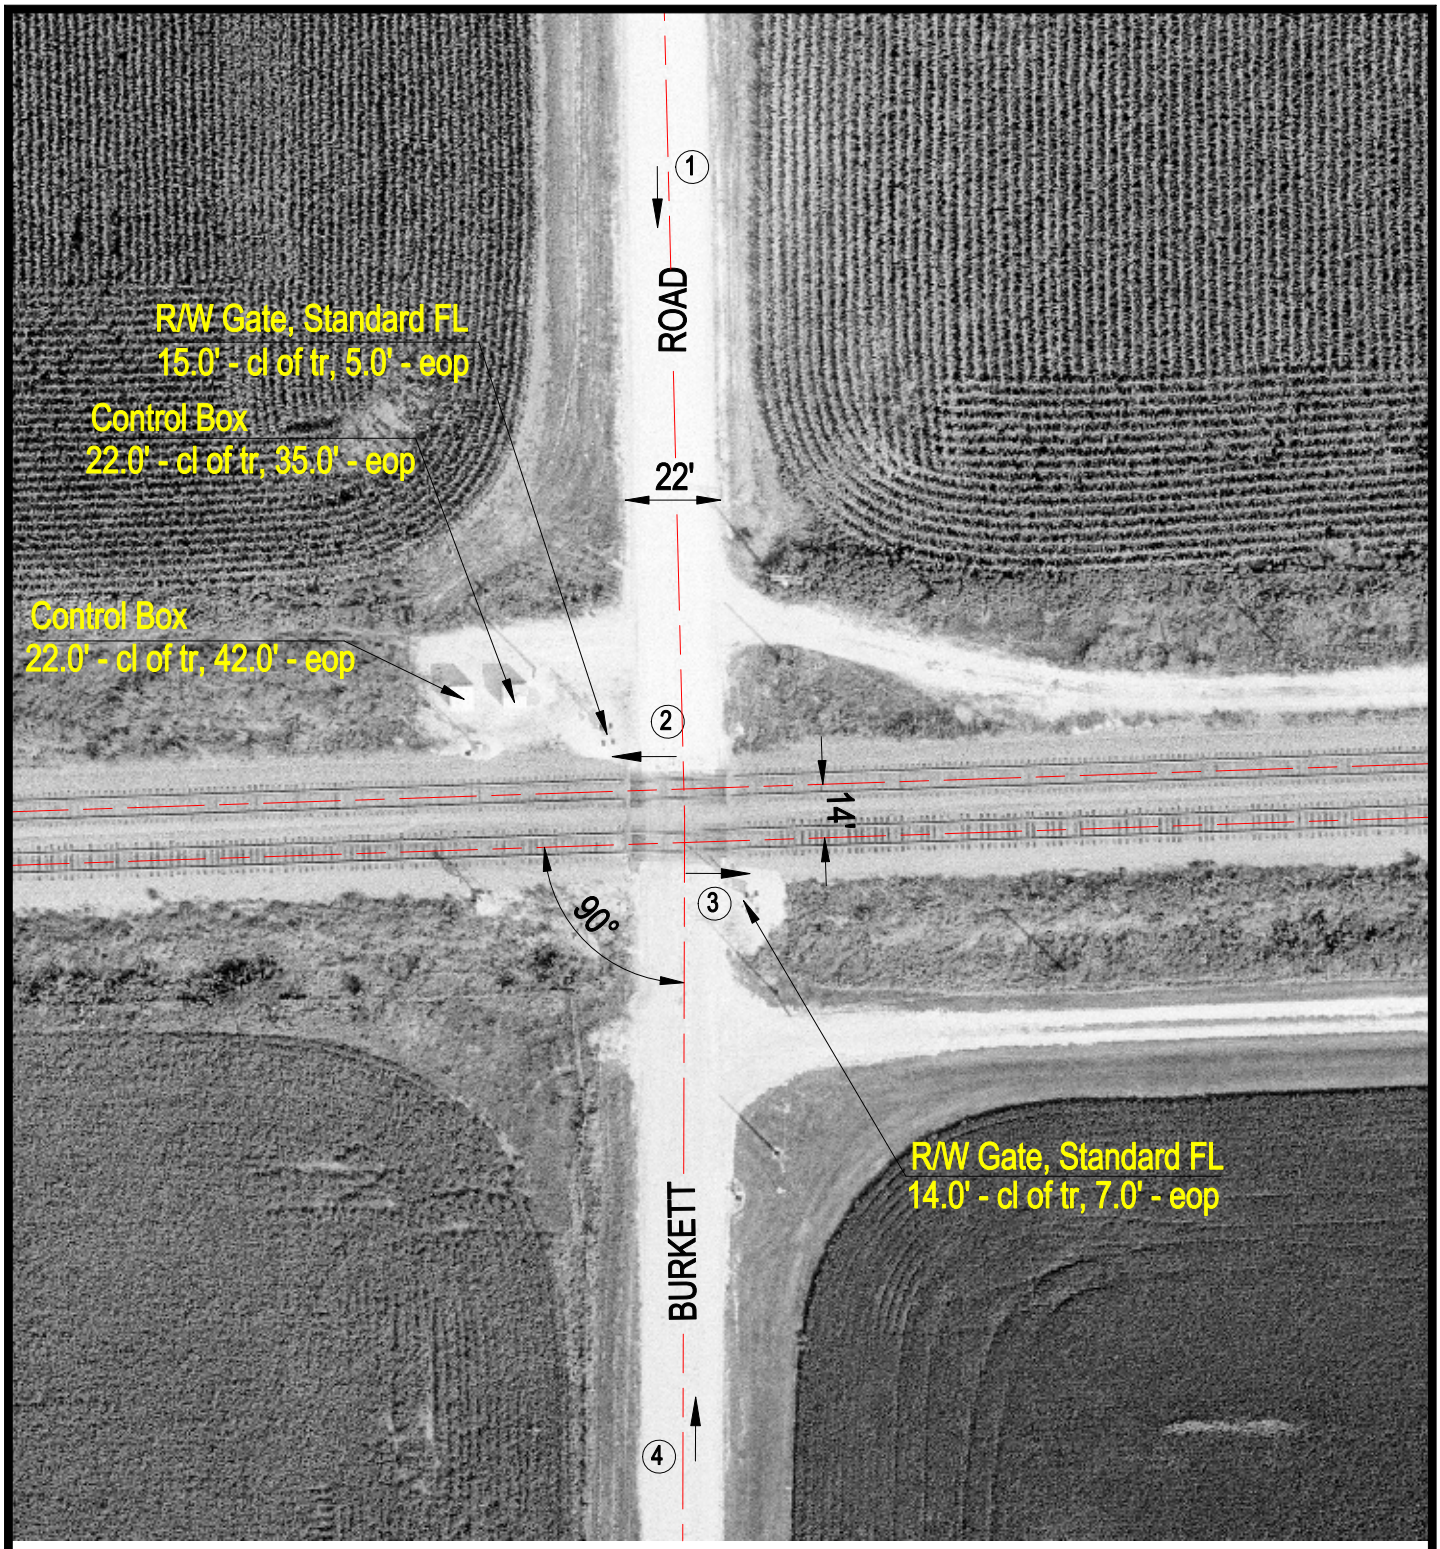

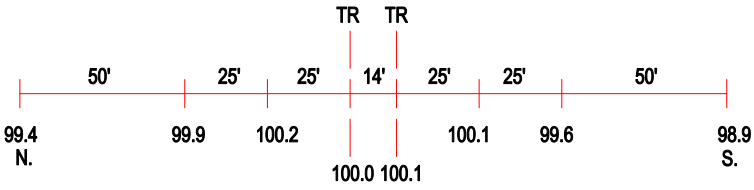

ROAD PROFILE

SCALE IN FEET

50 0 50

3 Photo Location

Crossing #:	175151Y
Location:	Lee Co., City of Dixon (N)
Lat/Long:	41°49'52" / 89°26'03"
Railroad:	UP
Street:	Burkett Road
Railroad Milepost:	95.12
Crossing Protection:	Train Activated Devices

J:\LEE\175151Y\175151Y.DWG 03/15/00 11:27 TFG