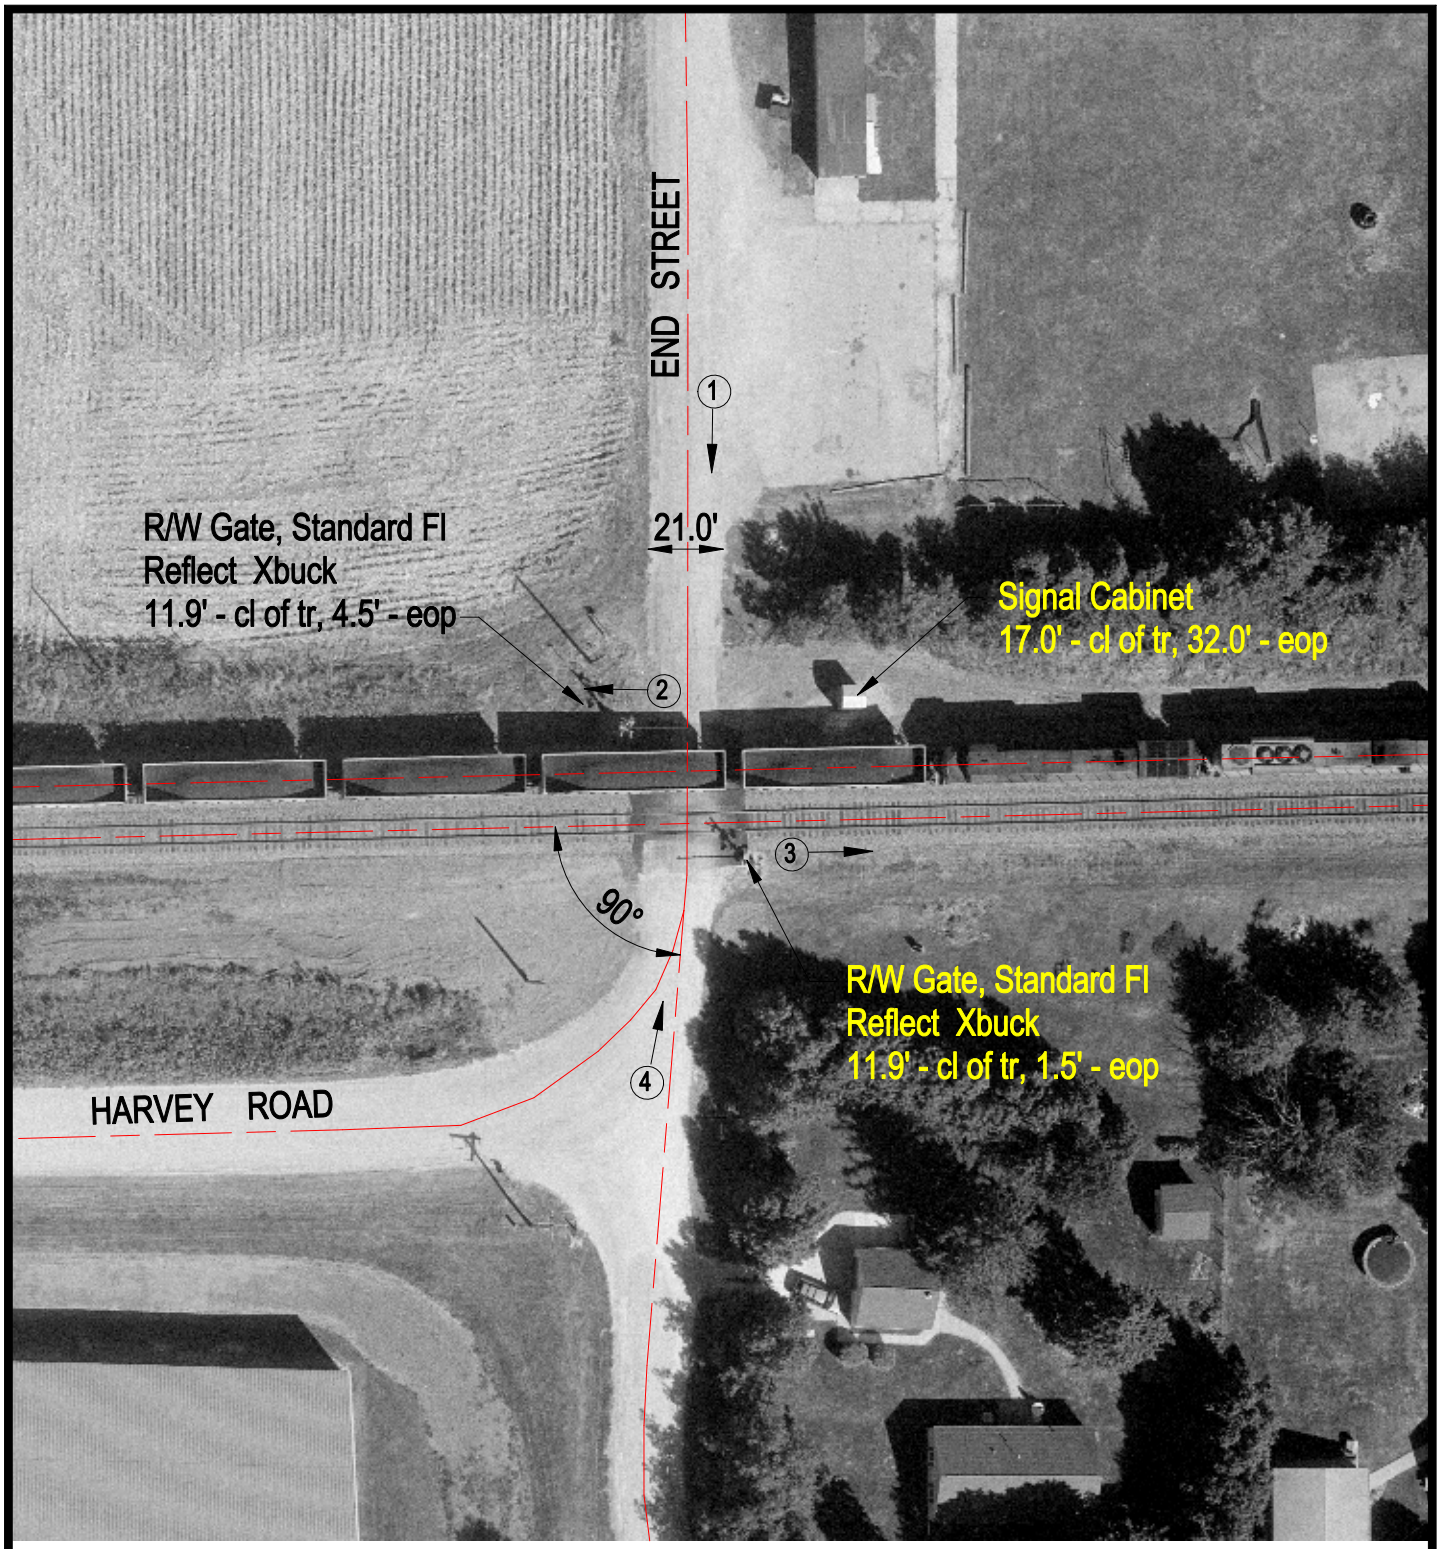

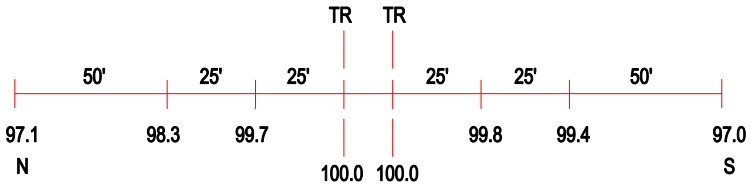

ROAD PROFILE

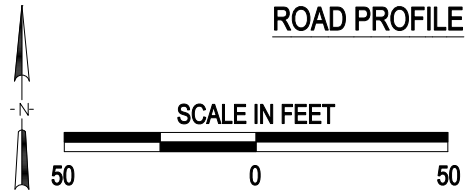

(3) Photo Location

Crossing #:	175184L
Location:	Whiteside Co., City of Galt (Near)
Lat/Long:	41°47'17" / 89°45'54"
Railroad:	UP
Street:	End Street
Railroad Milepost:	113.05
Crossing Protection:	Train Activated Devices

J:\WHITESIDE\175184L\175184L.DWG 03/08/01 10:41 HWH