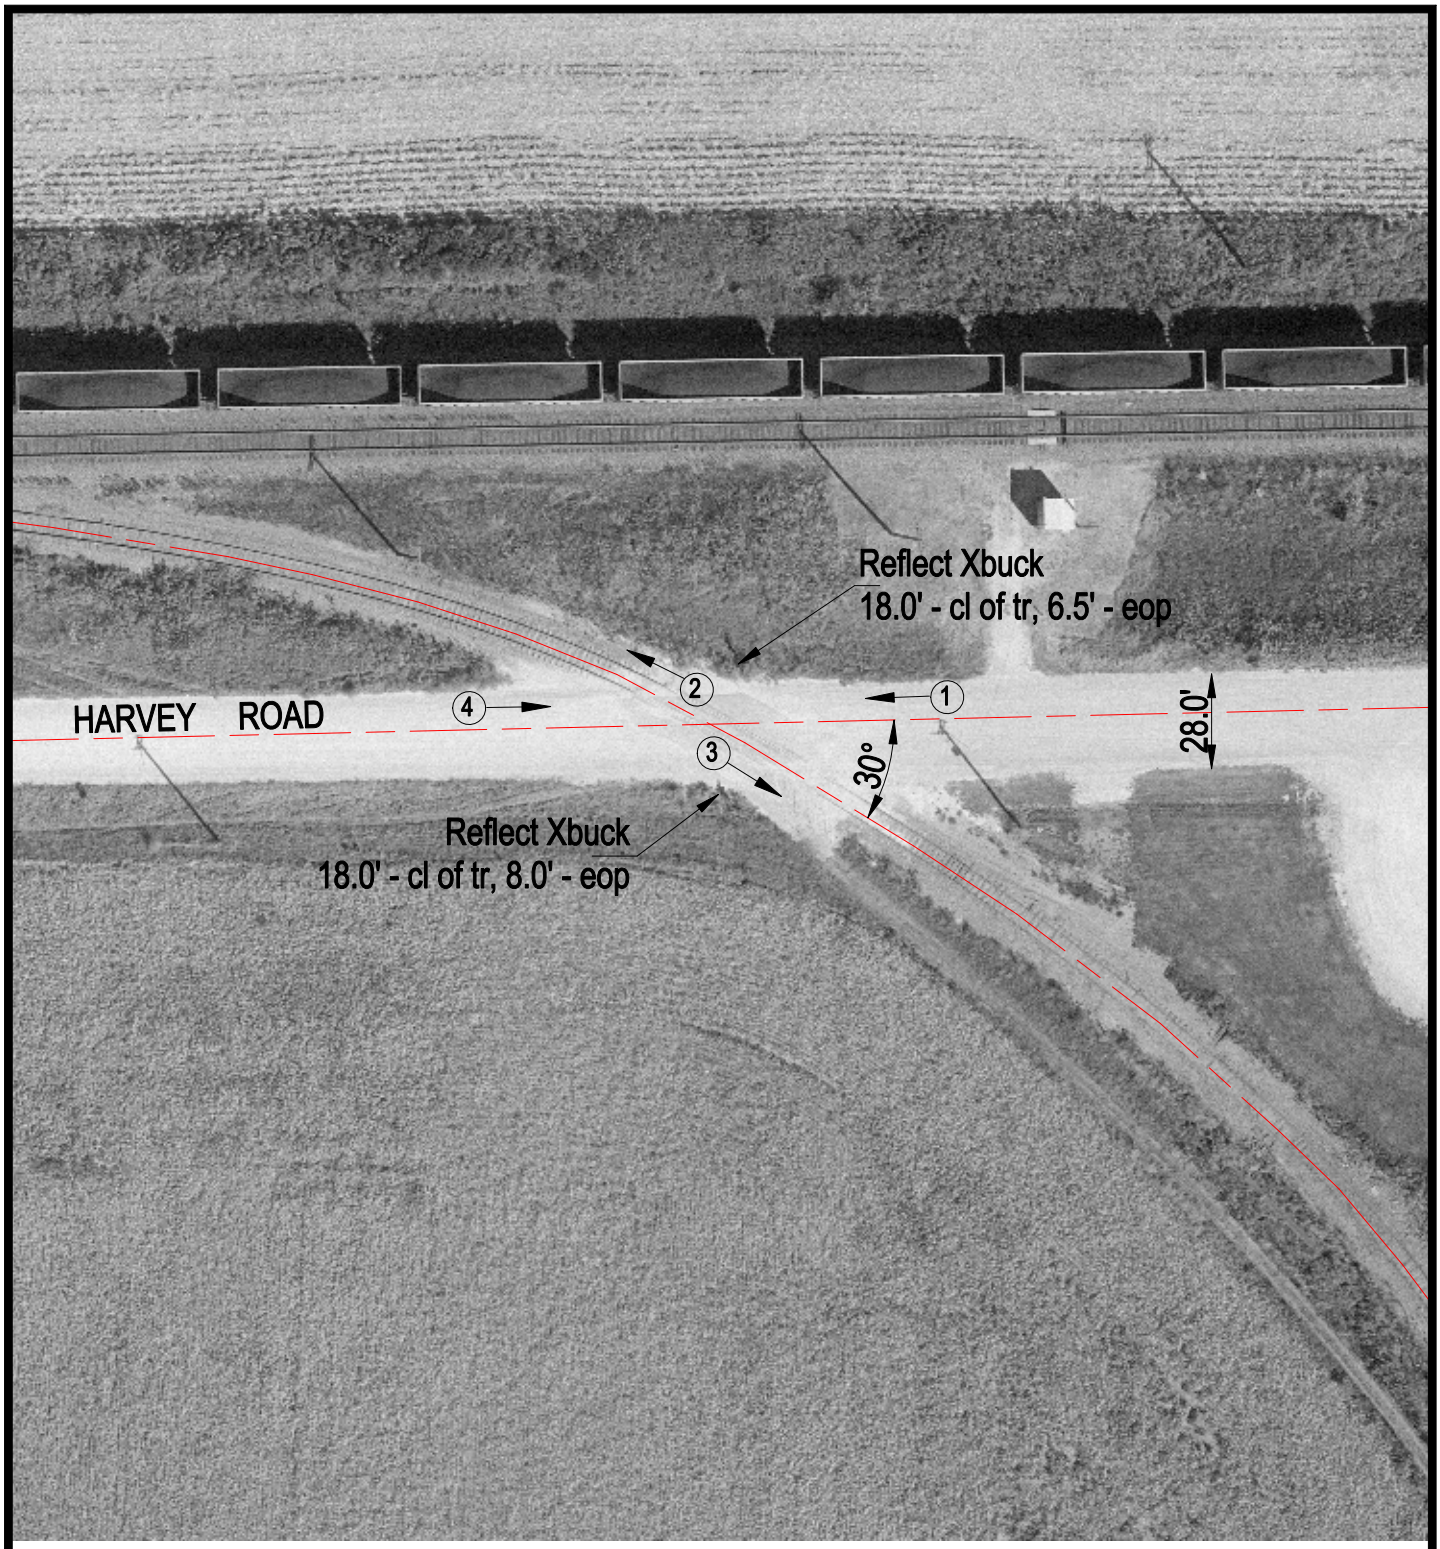

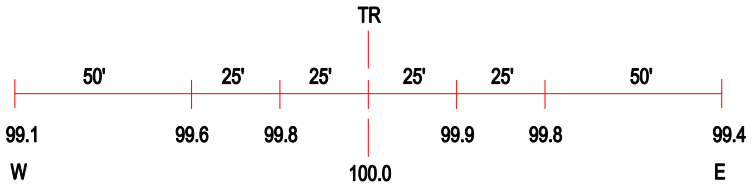

ROAD PROFILE

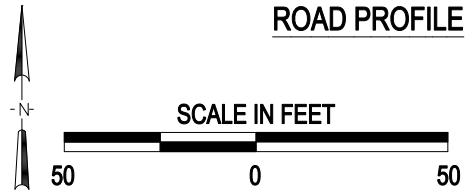

3 Photo Location

Crossing #:	175185T
Location:	Whiteside Co., City of Galt (Near)
Lat/Long:	41°47'18" / 89°46'00"
Railroad:	UP
Street:	Harvey Road
Railroad Milepost:	113.28
Crossing Protection:	SIGNS

J:\WHITESIDE\175185T\175185T.DWG 03/08/01 10:52 HWH