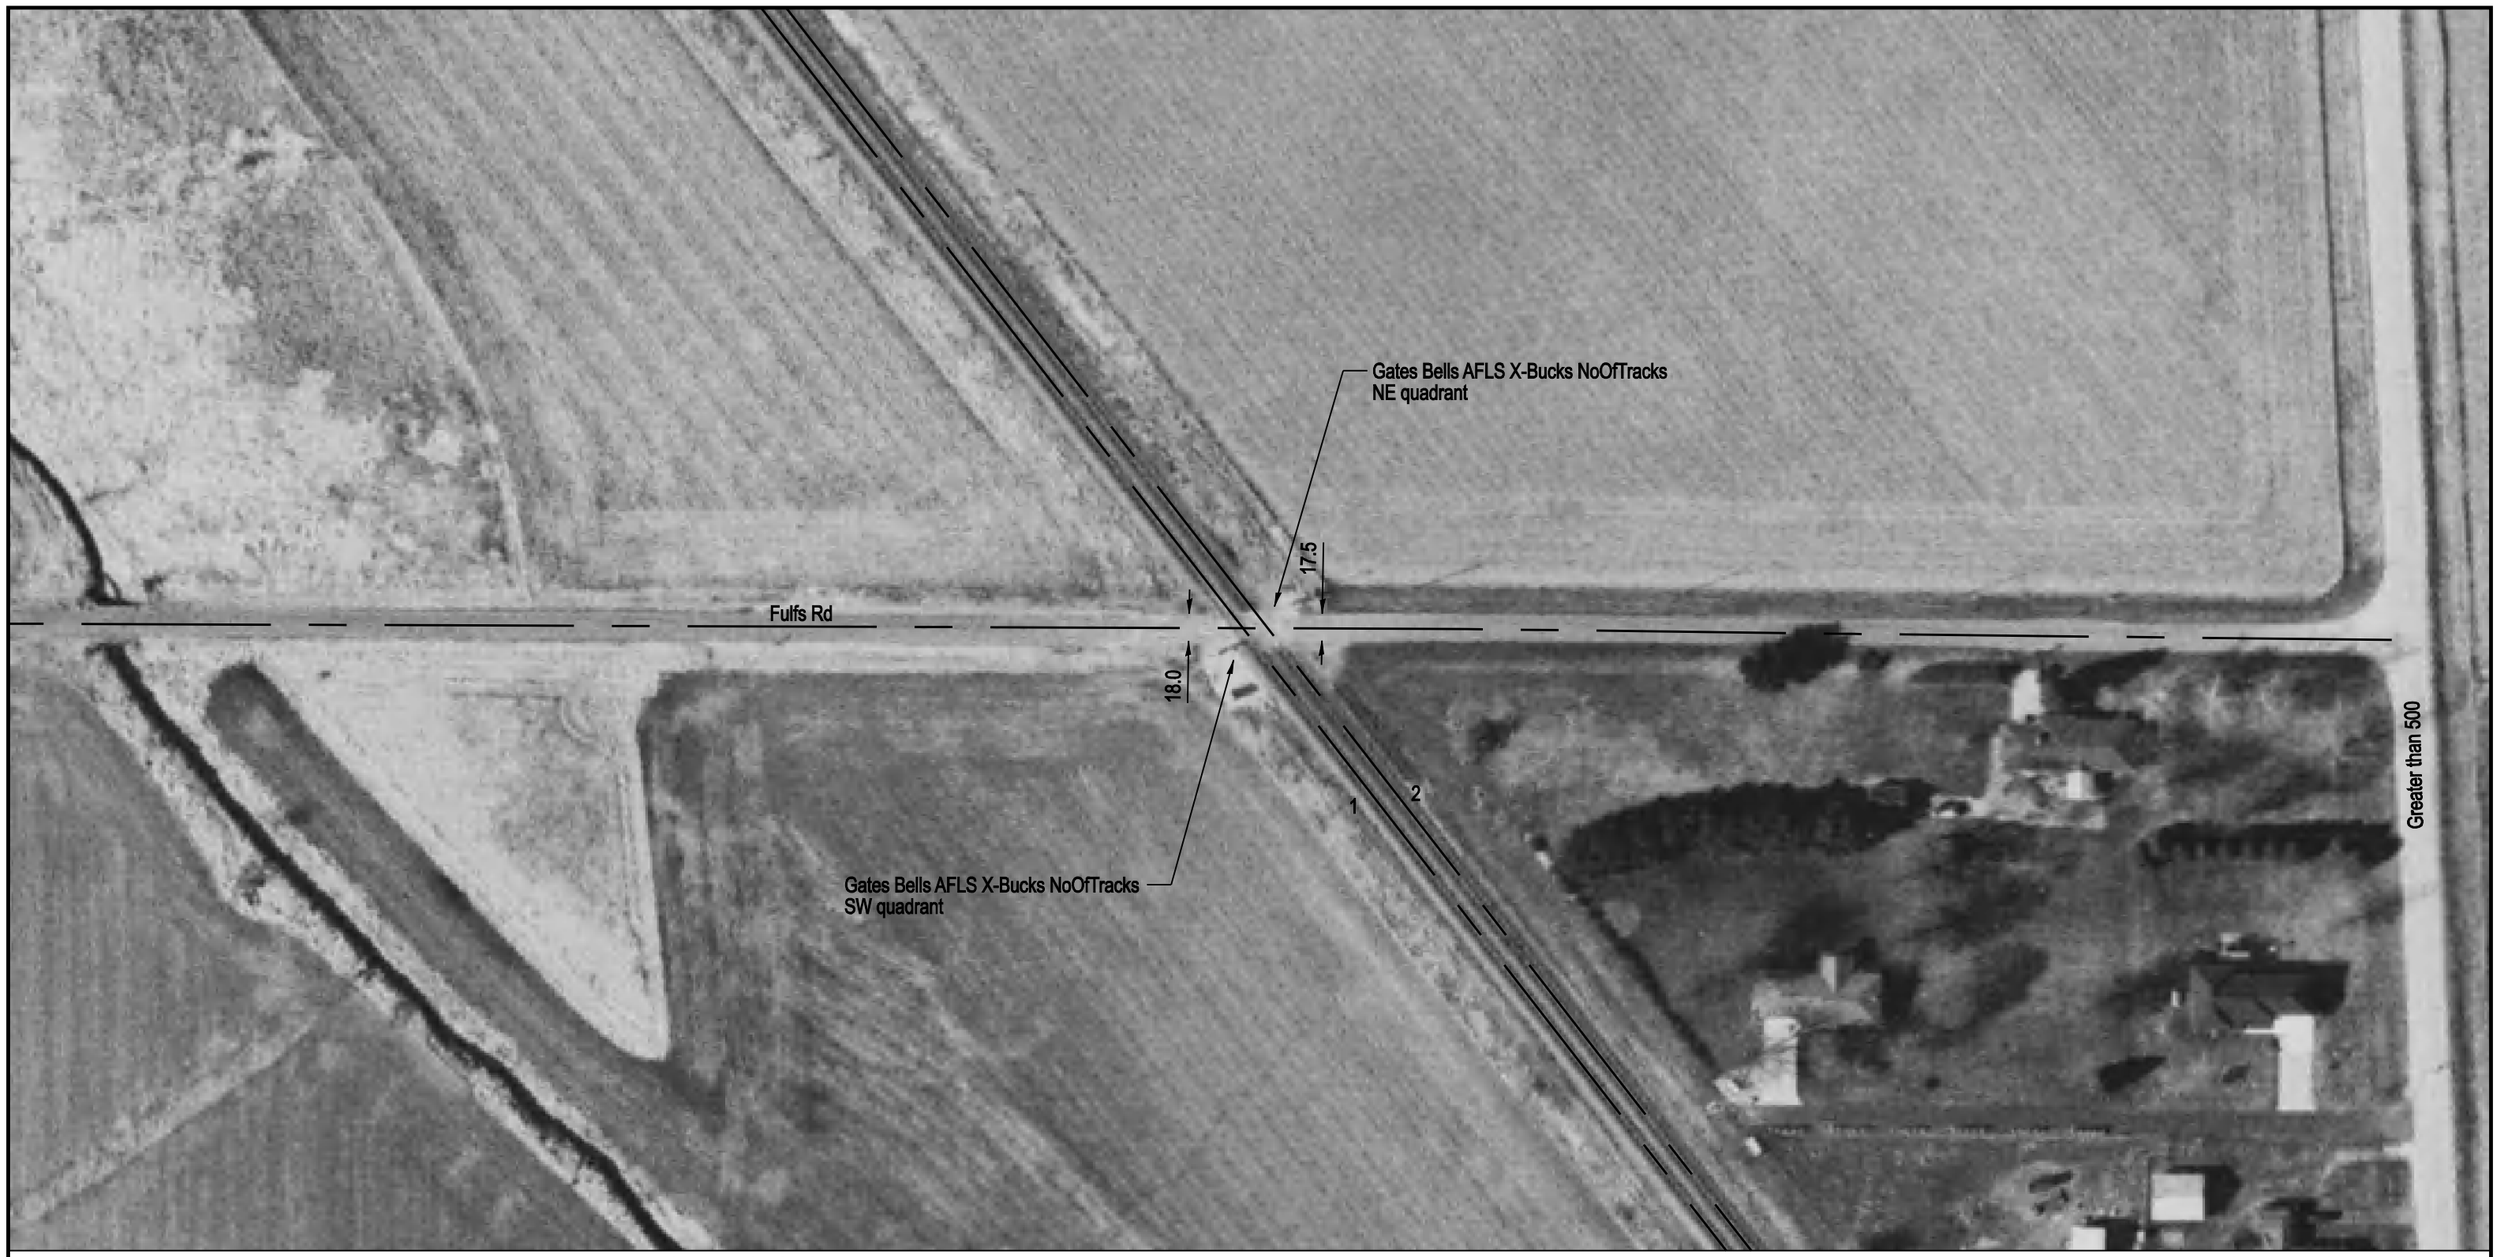

Aerial Imagery Courtesy of IDOT @ 2006

NOTE: ALL MEASUREMENTS ARE IN FEET

DOT/AAR Inventory #: 175209E

Location: Whiteside Co., Near Morrison, IL

Lat/Long: 41° 50' 38"/-90° 2' 20"

Railroad Milepost-Line: 128.34-CNWA

Crossing Angle (Deg.): 50

Crossing Width (By Track): 32.5, 30.0 (1 to 2)

Number of Tracks: 2

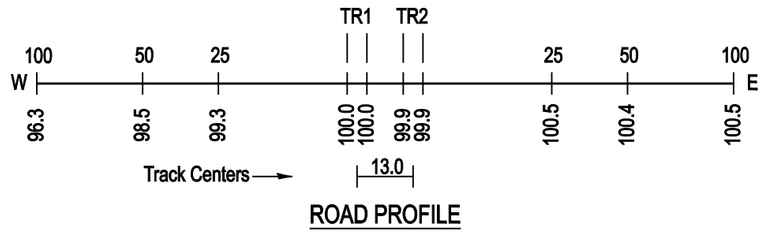

ROAD PROFILE

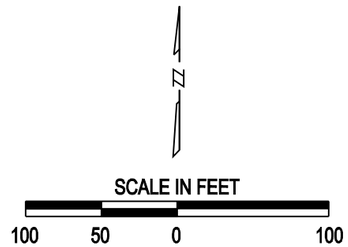

Copyright 2010 by The State of Illinois