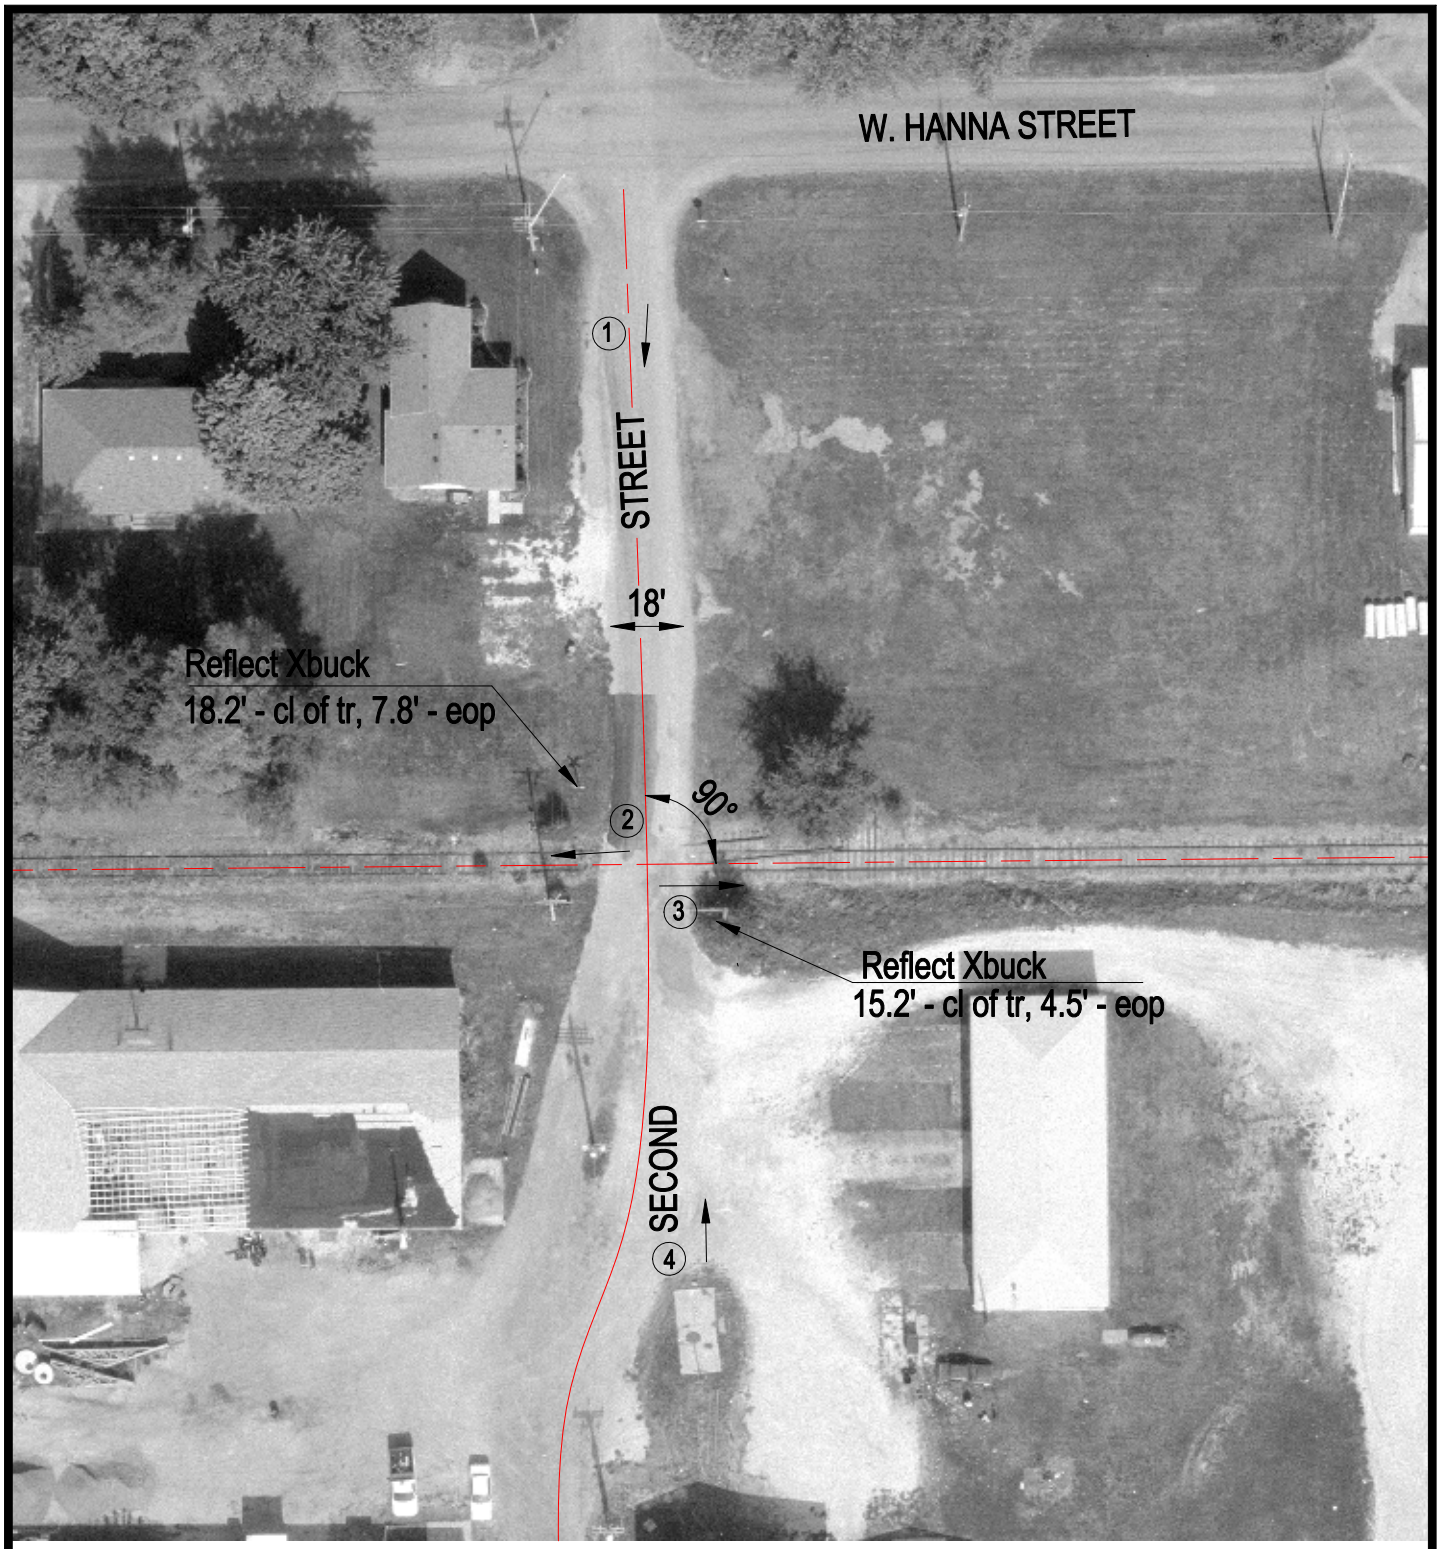

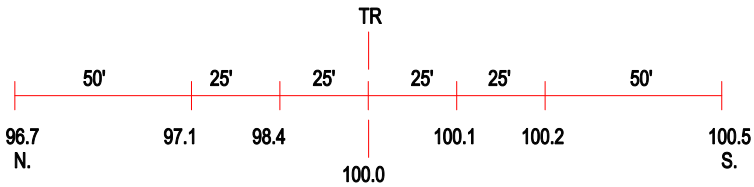

ROAD PROFILE

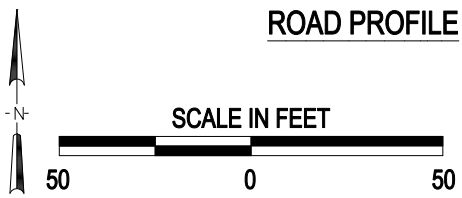

3 Photo Location

Crossing #:	175598M
Location:	Peoria Co., City of Hanna City (I)
Lat/Long:	40°41'23" / 89°47'50"
Railroad:	UP
Street:	Second Street
Railroad Milepost:	478.42
Crossing Protection:	Signs

J:\PEORIA\175598M\175598M.DWG 04/27/00 05:28 TFC