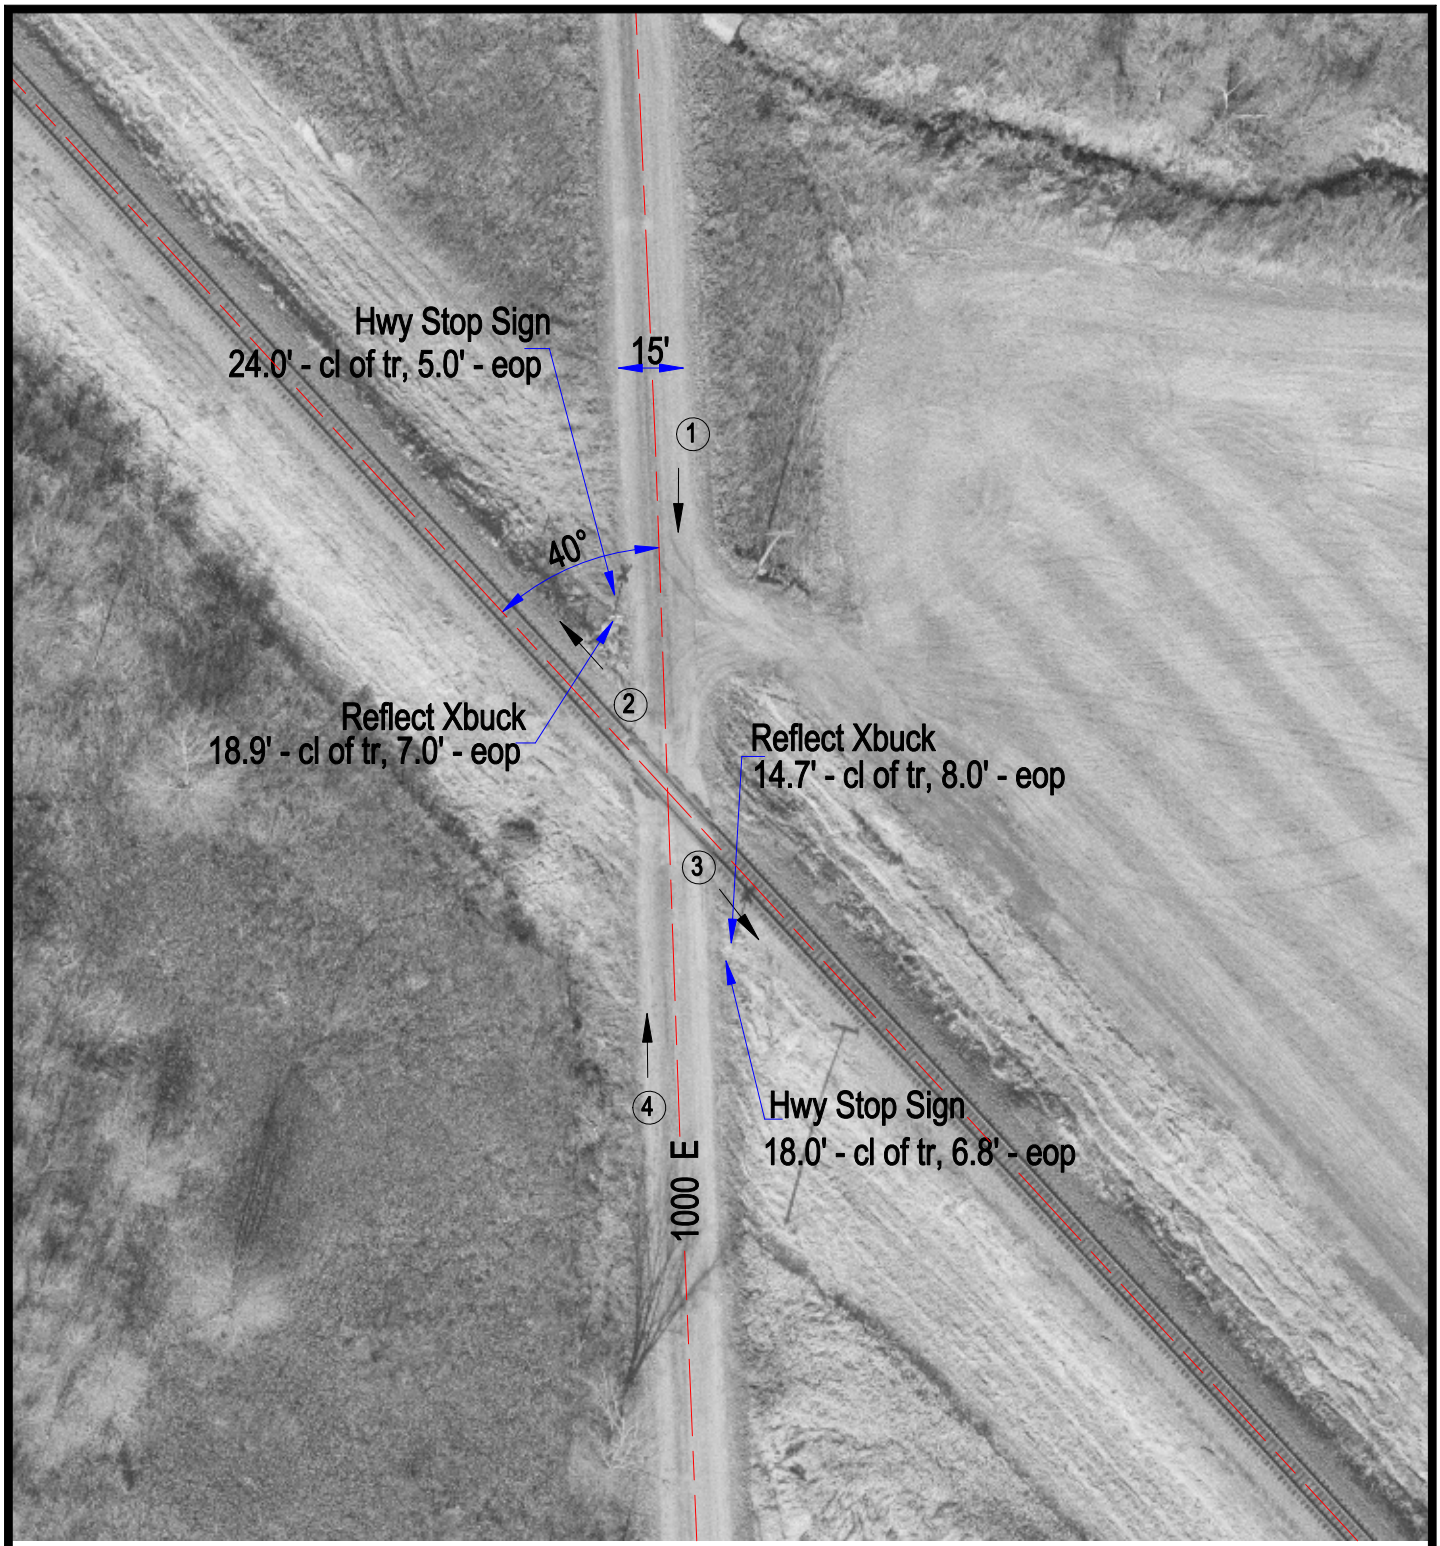

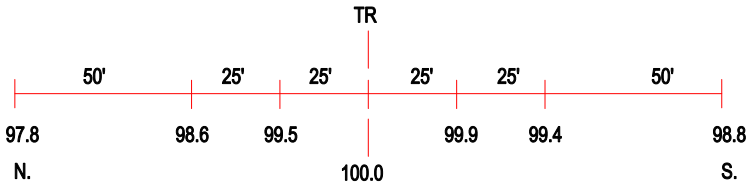

ROAD PROFILE

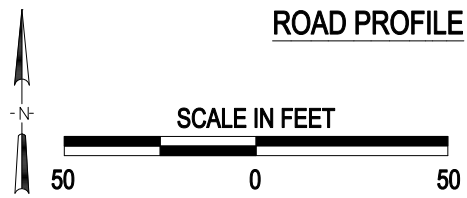

3 Photo Location

Crossing #:	175689T
Location:	Bureau Co., City of Buda (N)
Lat/Long:	41°17'26" / 89°39'51"
Railroad:	UP
Street:	1000 E
Railroad Milepost:	36.45
Crossing Protection:	Signs

J:\BUREAU\175689T\175689T.DWG 04/06/01 13:42 WAK