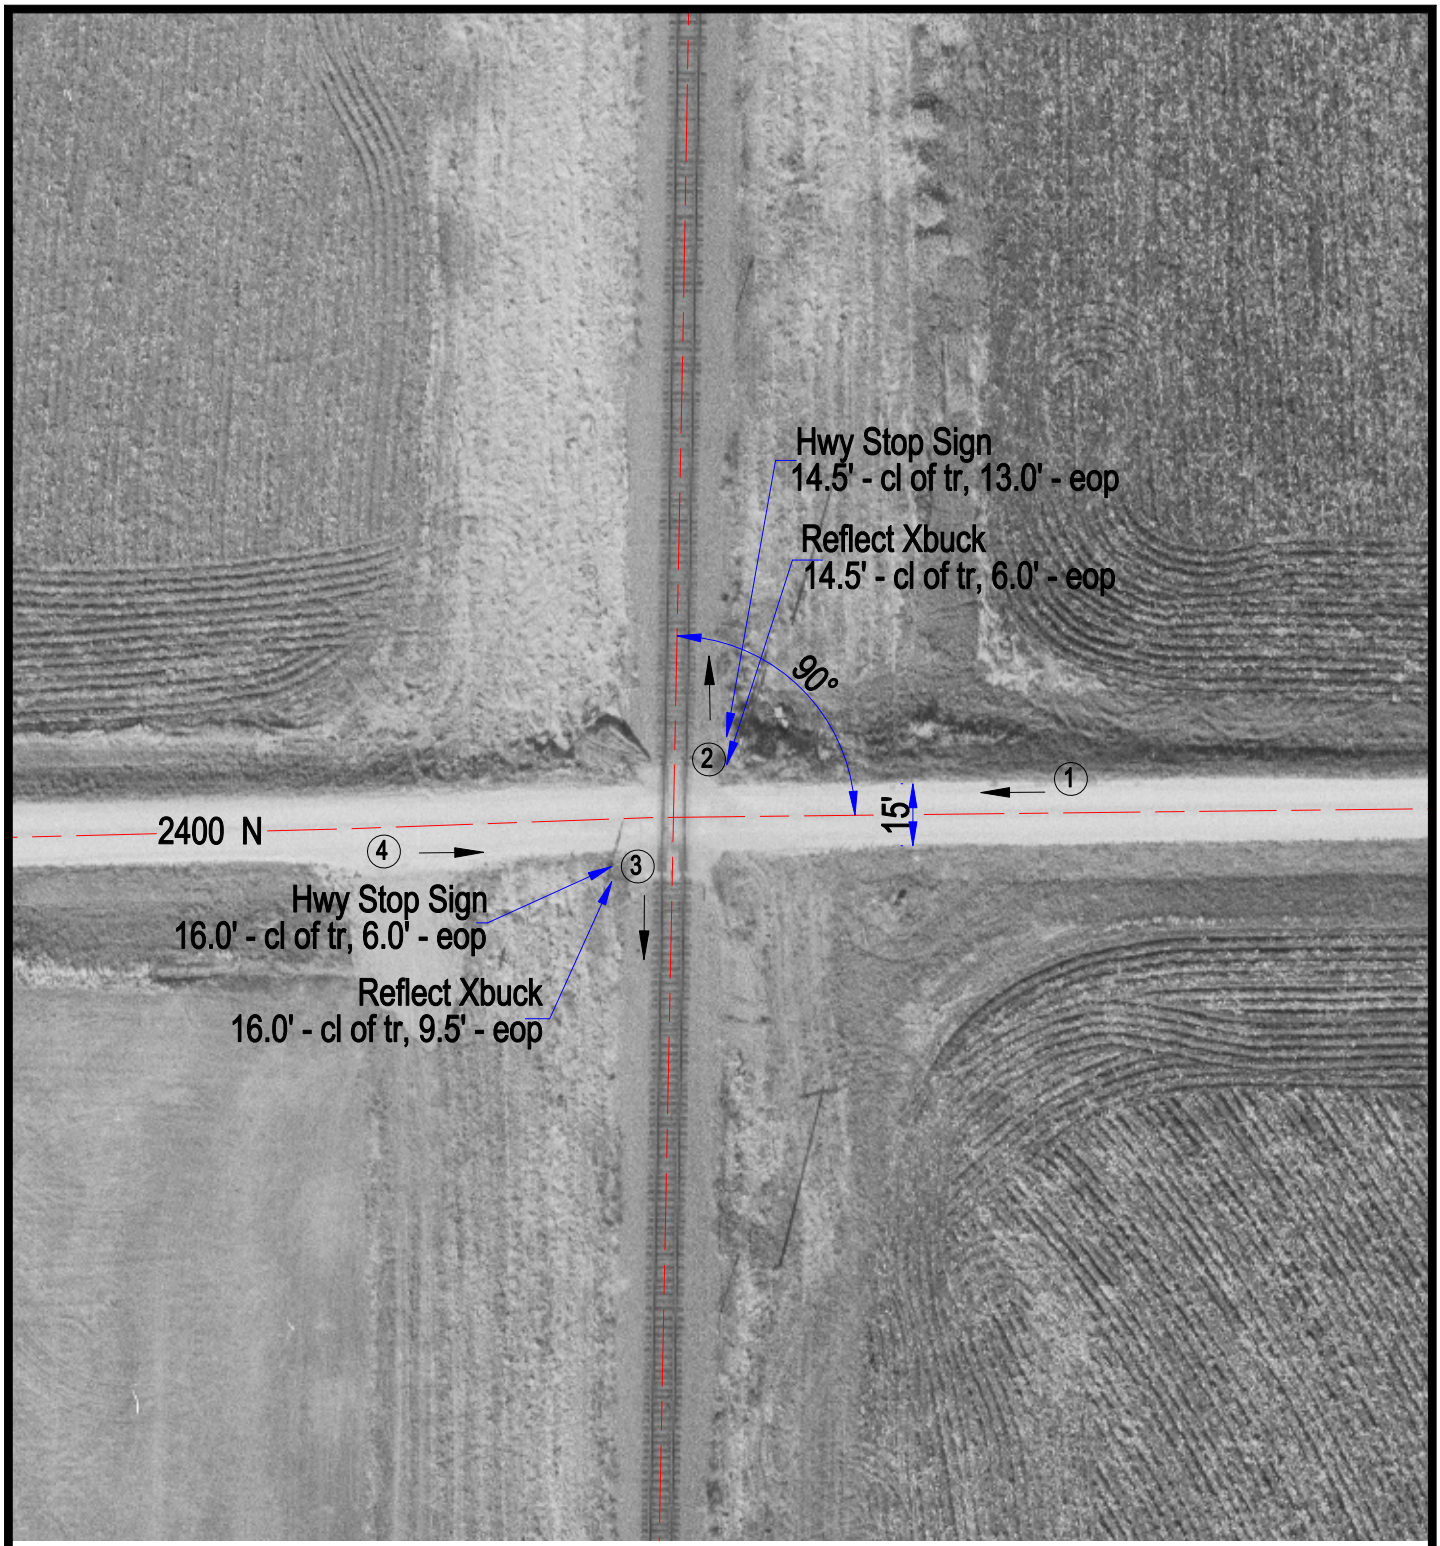

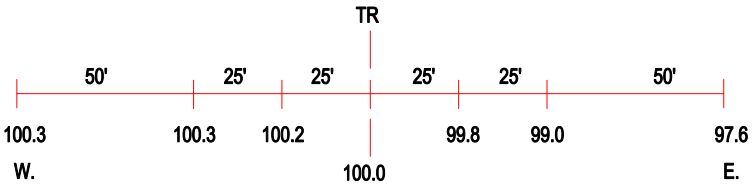

ROAD PROFILE

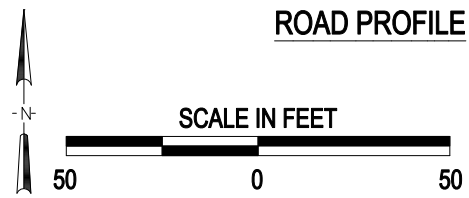

3 Photo Location

Crossing #:	175719H
Location:	Bureau Co., City of Manlius (N)
Lat/Long:	41°29'48" / 89°39'49"
Railroad:	UP
Street:	2400 N
Railroad Milepost:	21.24
Crossing Protection:	Signs

J:\BUREAU\175719H\175719H.DWG 04/06/01 09:33 PMM