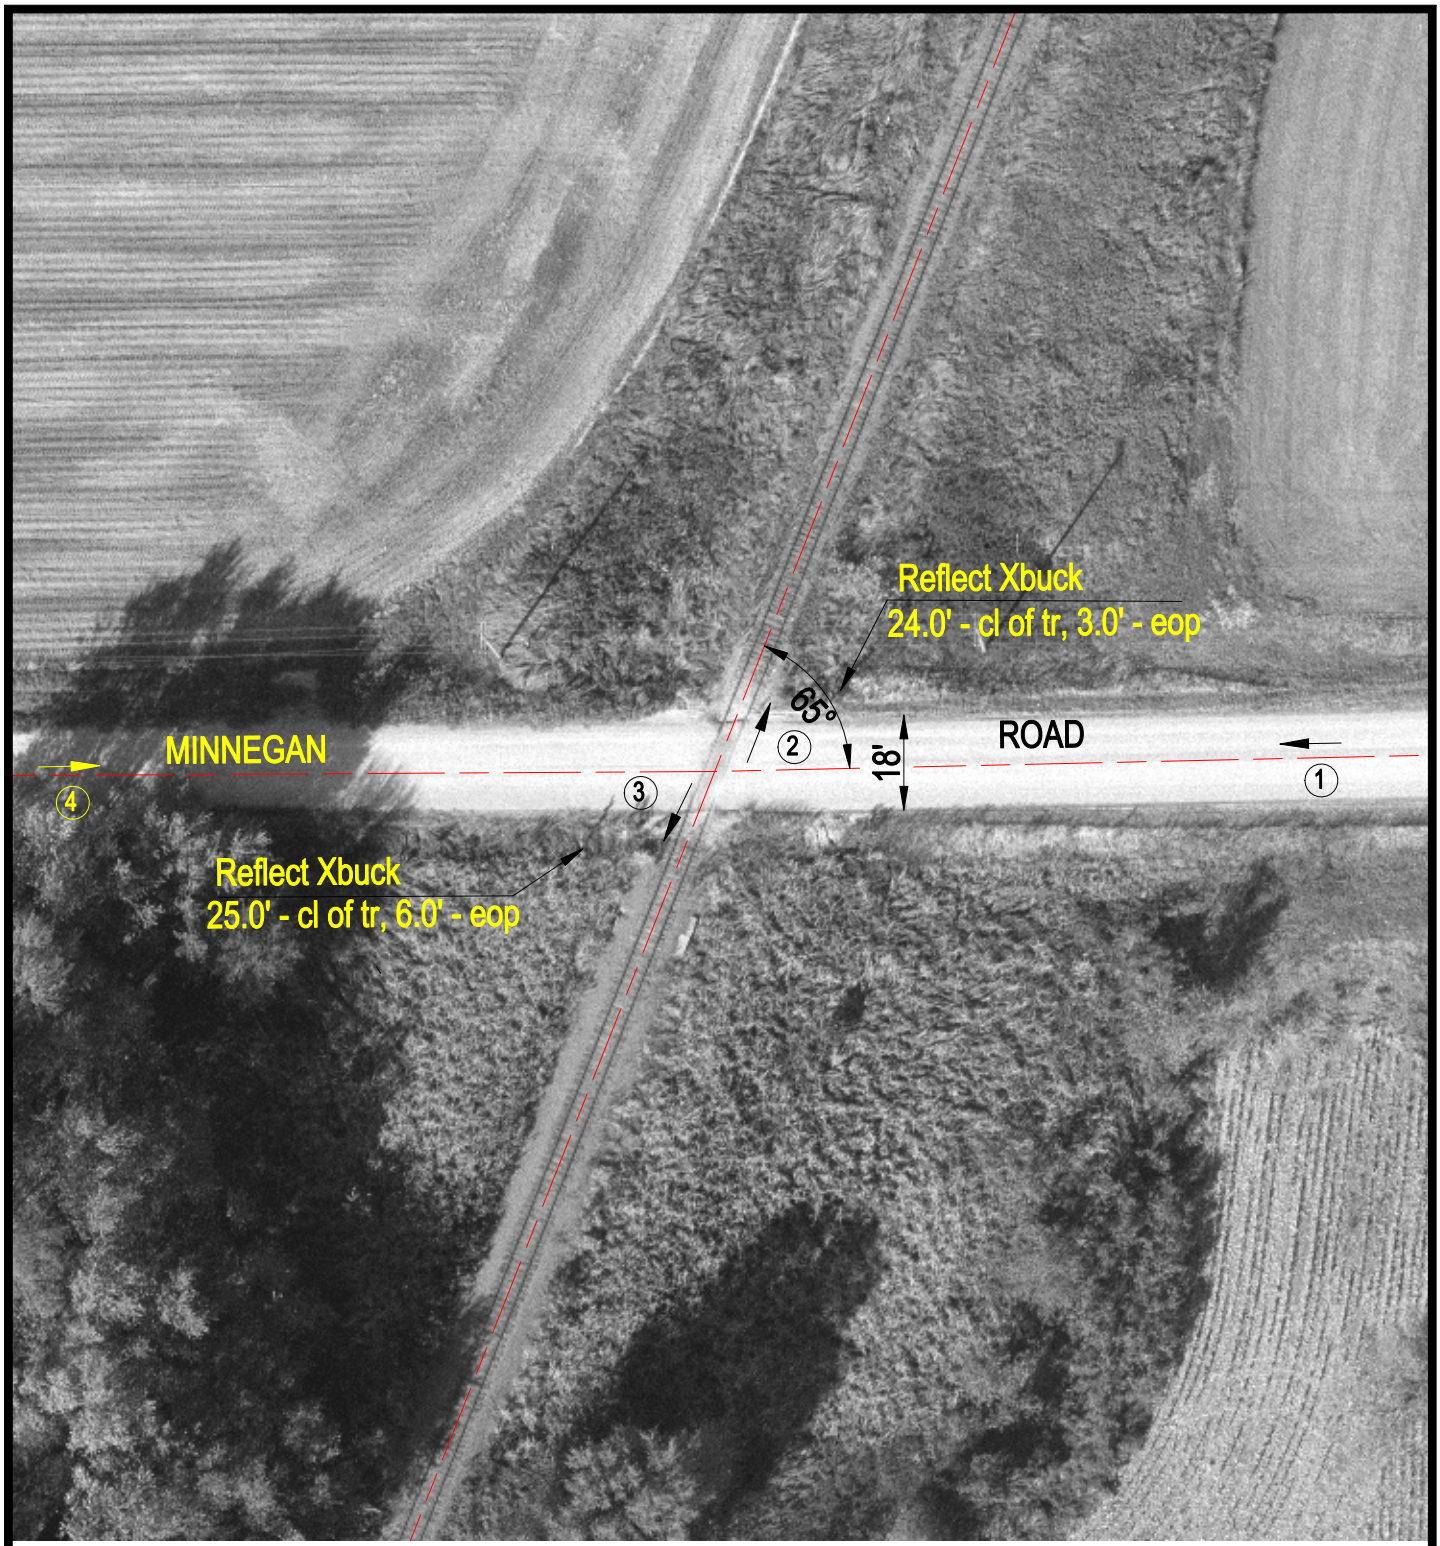

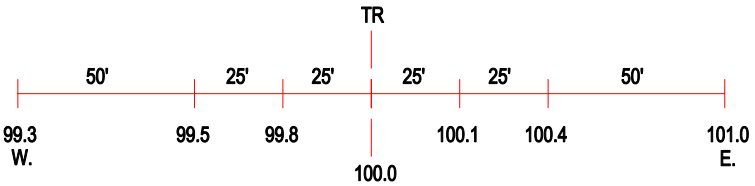

ROAD PROFILE

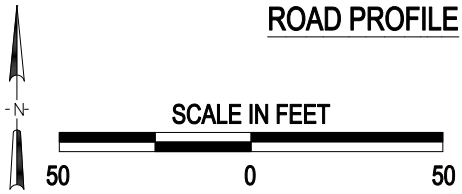

3 Photo Location

Crossing #:	175774H
Location:	De Kalb Co., City of De Kalb (N)
Lat/Long:	41°50'05" / 88°47'32"
Railroad:	UP
Street:	Minnegan Road
Railroad Milepost:	33.90
Crossing Protection:	Signs

J:\DEKALB\175774H\175774H.DWG 04/21/00 07:08 TFG