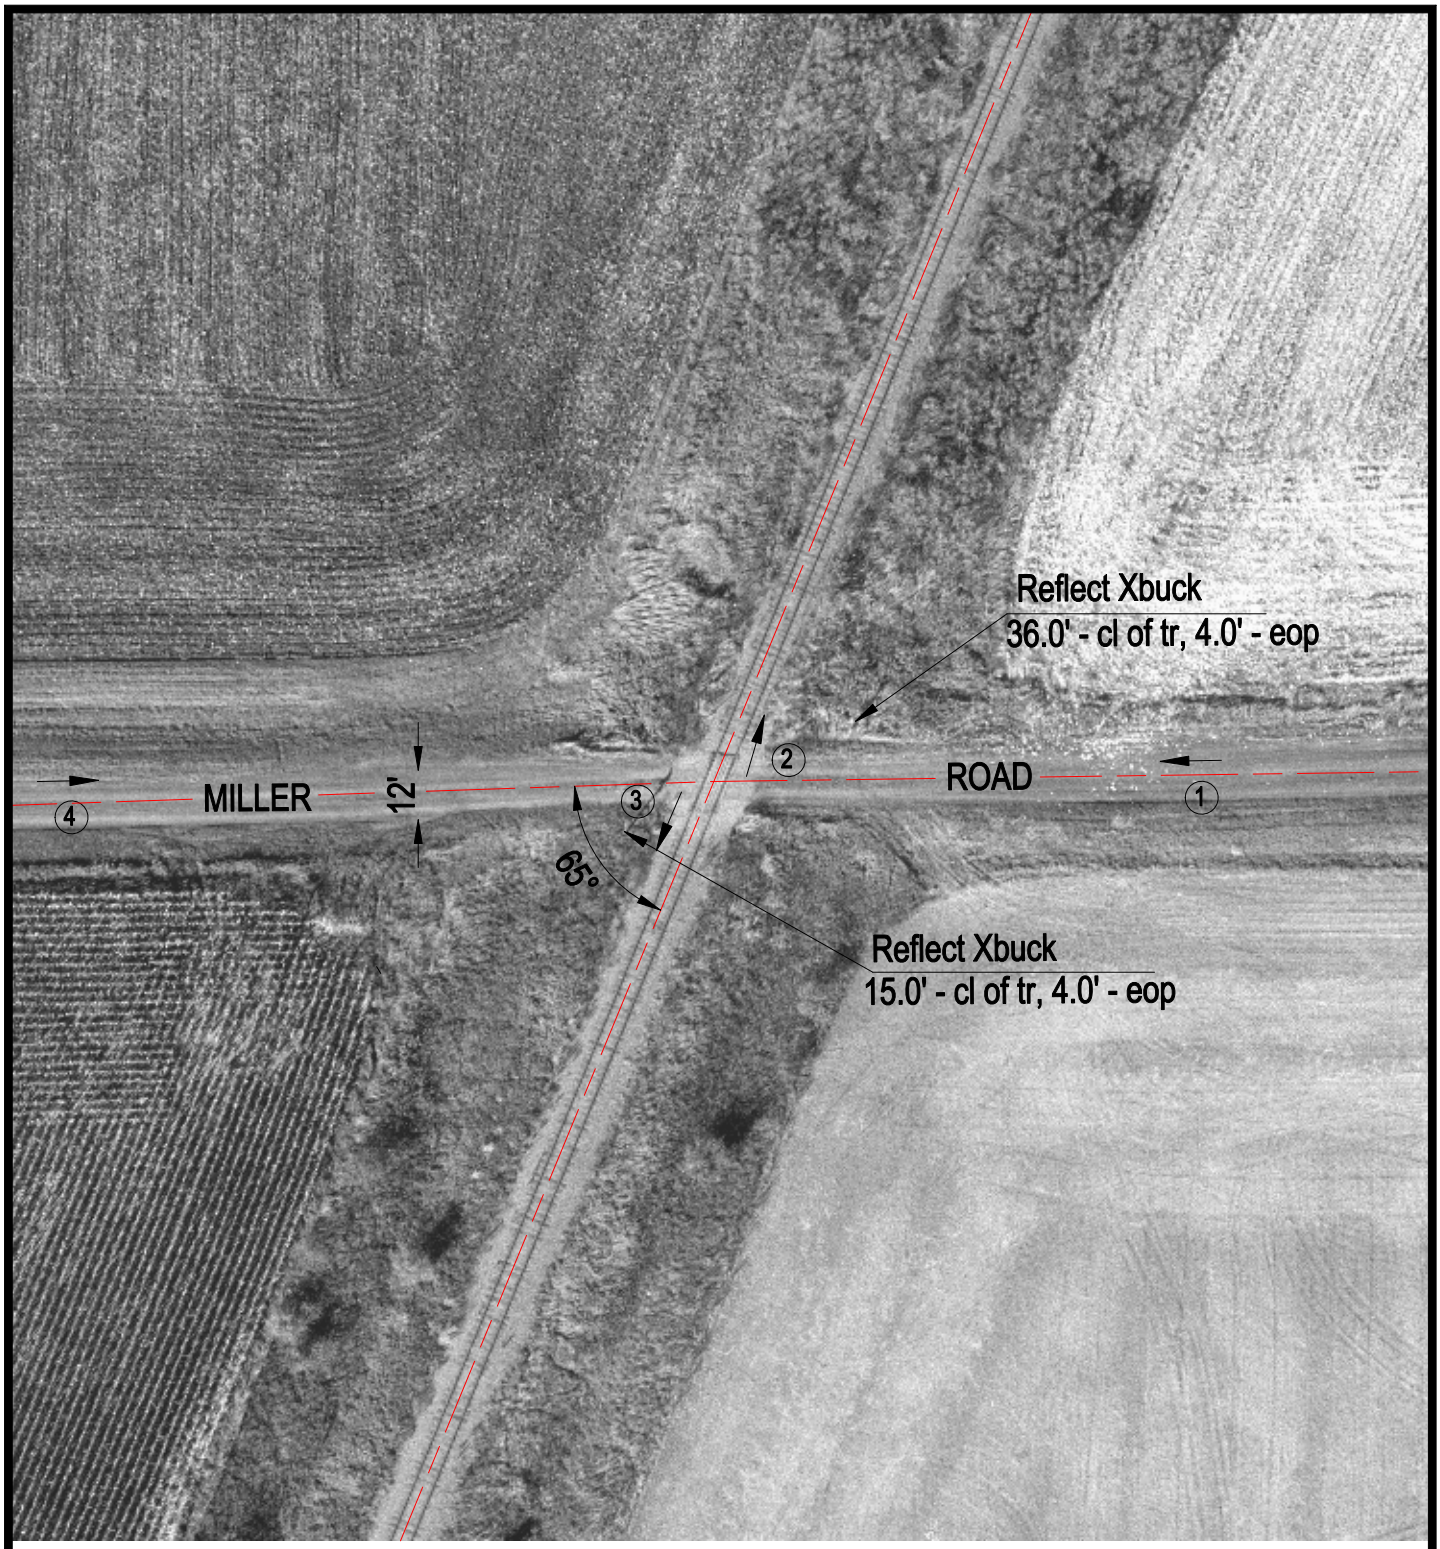

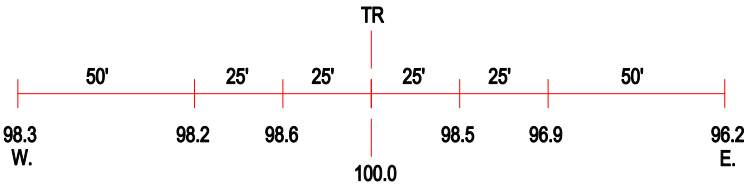

ROAD PROFILE

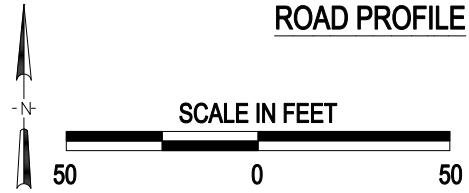

③ Photo Location

Crossing #:	175776W
Location:	De Kalb Co., City of De Kalb (N)
Lat/Long:	41°48'18" / 88°48'08"
Railroad:	UP
Street:	Miller Road
Railroad Milepost:	35.93
Crossing Protection:	Signs

J:\DEKALB\175776W\175776W.DWG 04/21/00 07:41 TFG