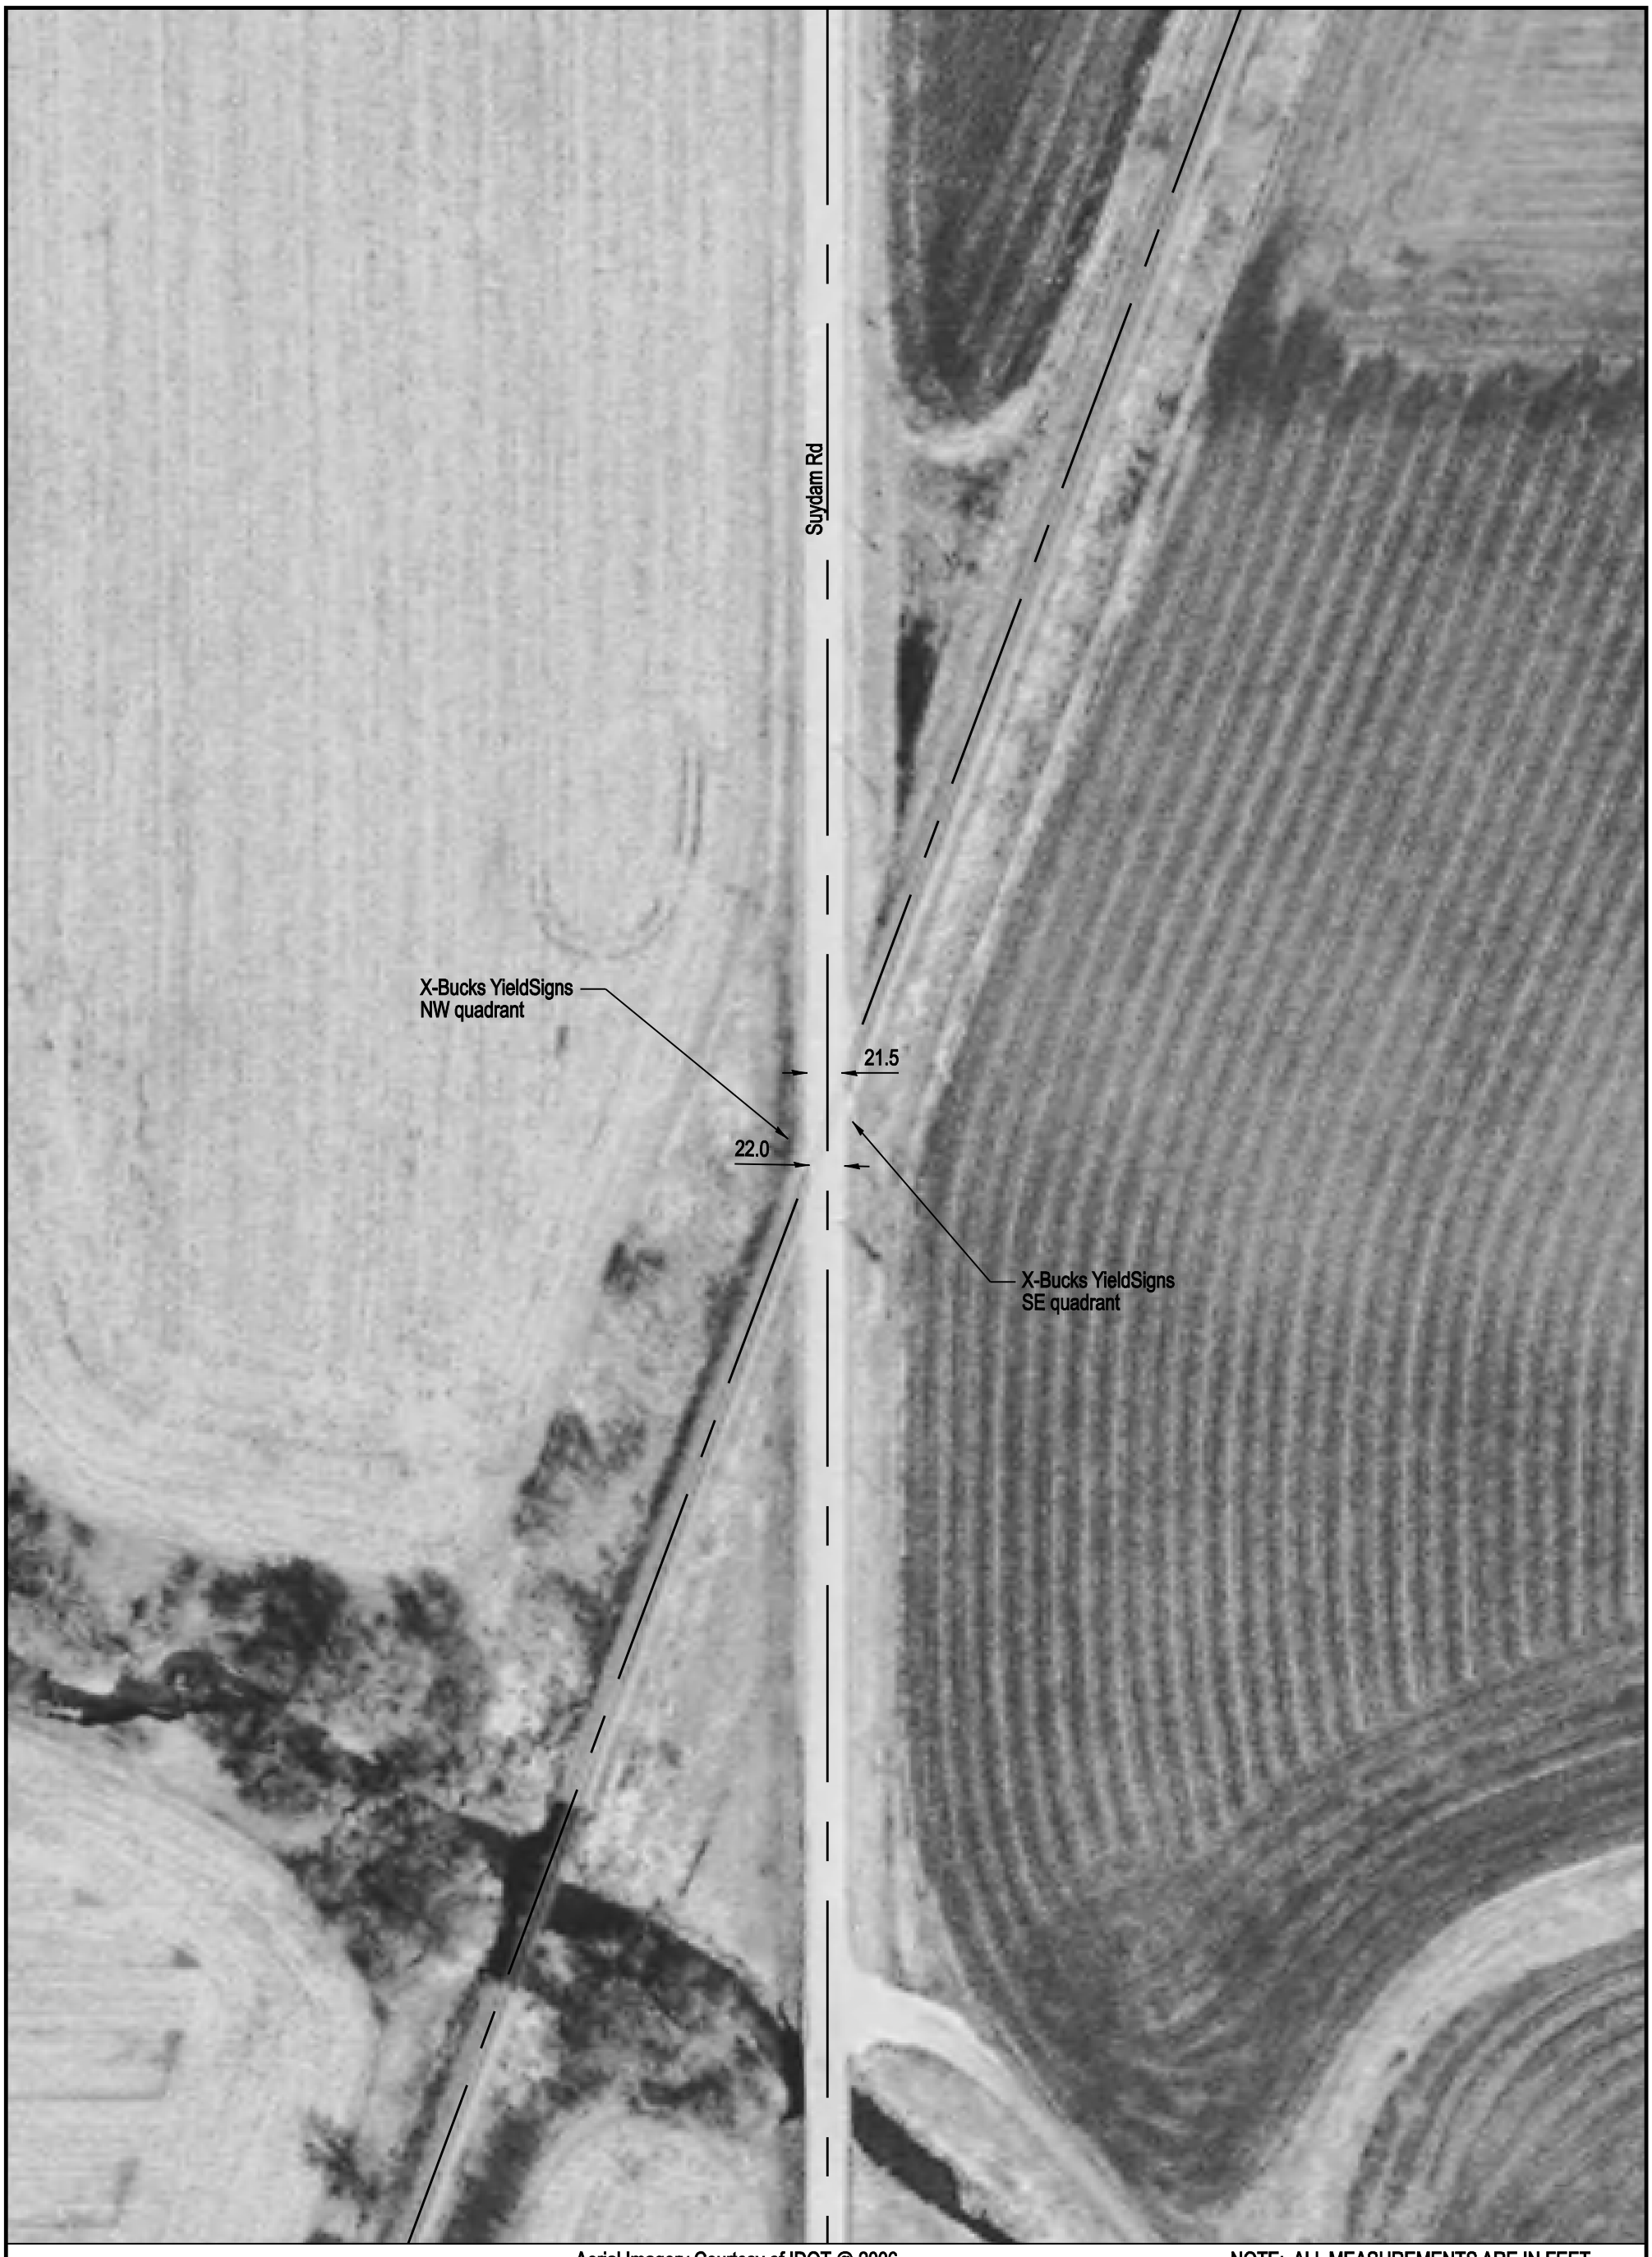

Aerial Imagery Courtesy of IDOT @ 2006

NOTE: ALL MEASUREMENTS ARE IN FEET

DOT/AAR Inventory #: 175798W

Location: DeKalb Co., Near Shabbona, IL

Lat/Long: 41° 39' 26"/-88° 53' 46"

Railroad Milepost - Line: 47.29-CNWH

Crossing Angle (Deg.): 20

Crossing Width (By Track): 67.0

Number of Tracks: 1

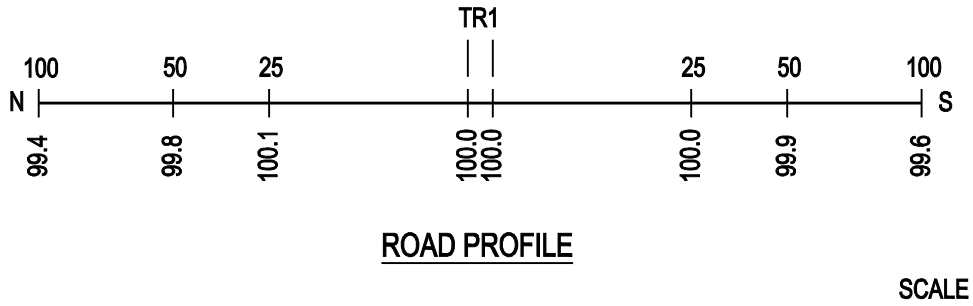

ROAD PROFILE

SCALE IN FEET

100 50 0 100

Copyright 2010 by The State of Illinois