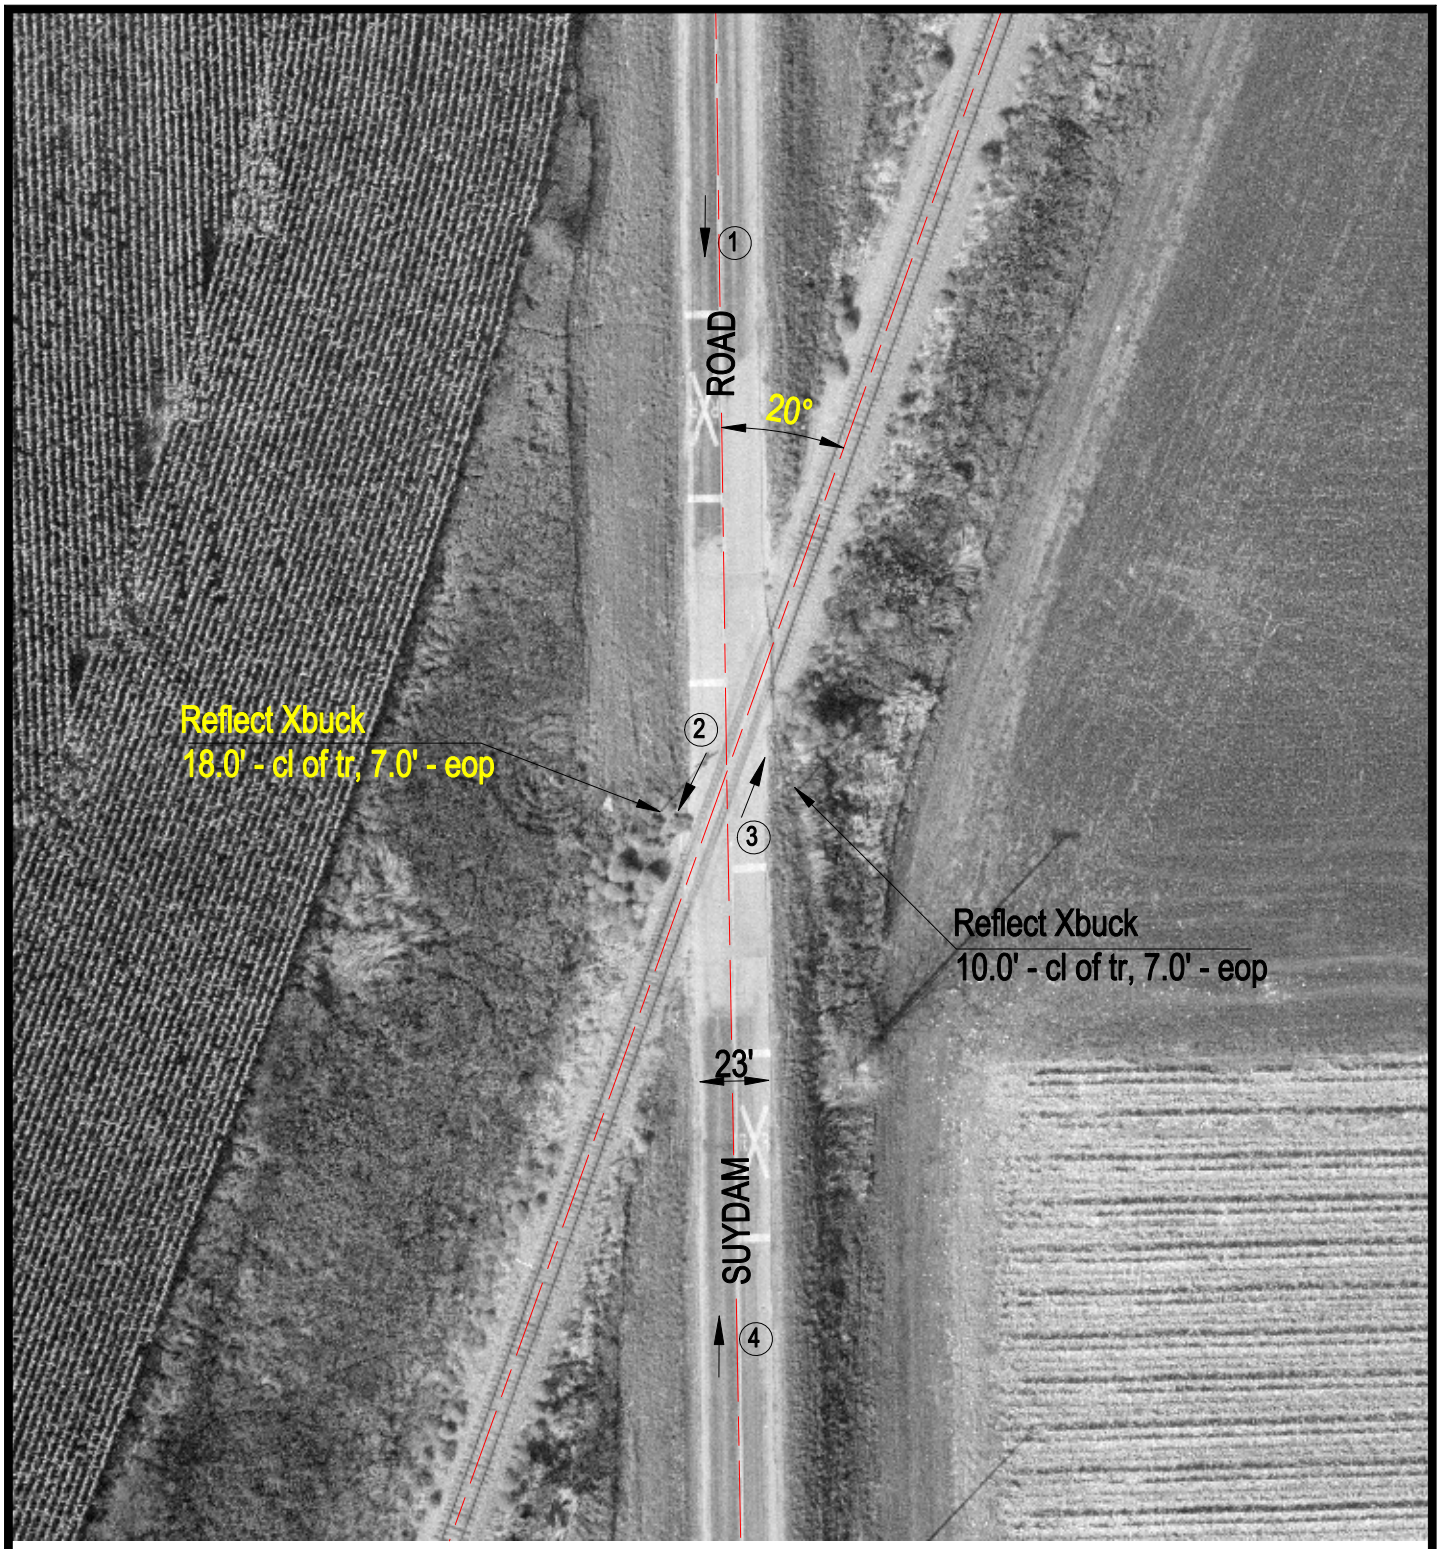

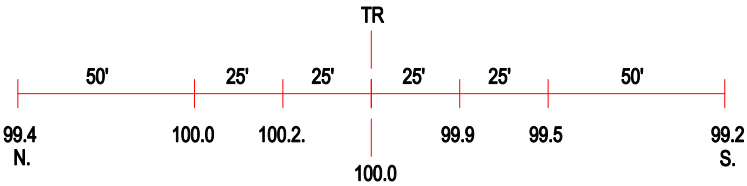

ROAD PROFILE

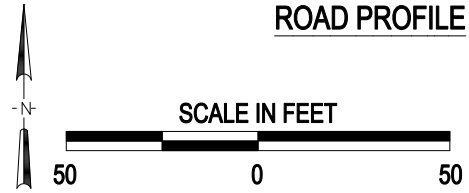

③ Photo Location

Crossing #:	175798W
Location:	De Kalb Co., City of Shabbona (N)
Lat/Long:	41°39'27" / 88°53'46"
Railroad:	UP
Street:	Suydam Road
Railroad Milepost:	47.35
Crossing Protection:	Signs

J:\DEKALB\175798W\175798W.DWG 05/16/00 06:01 TFG