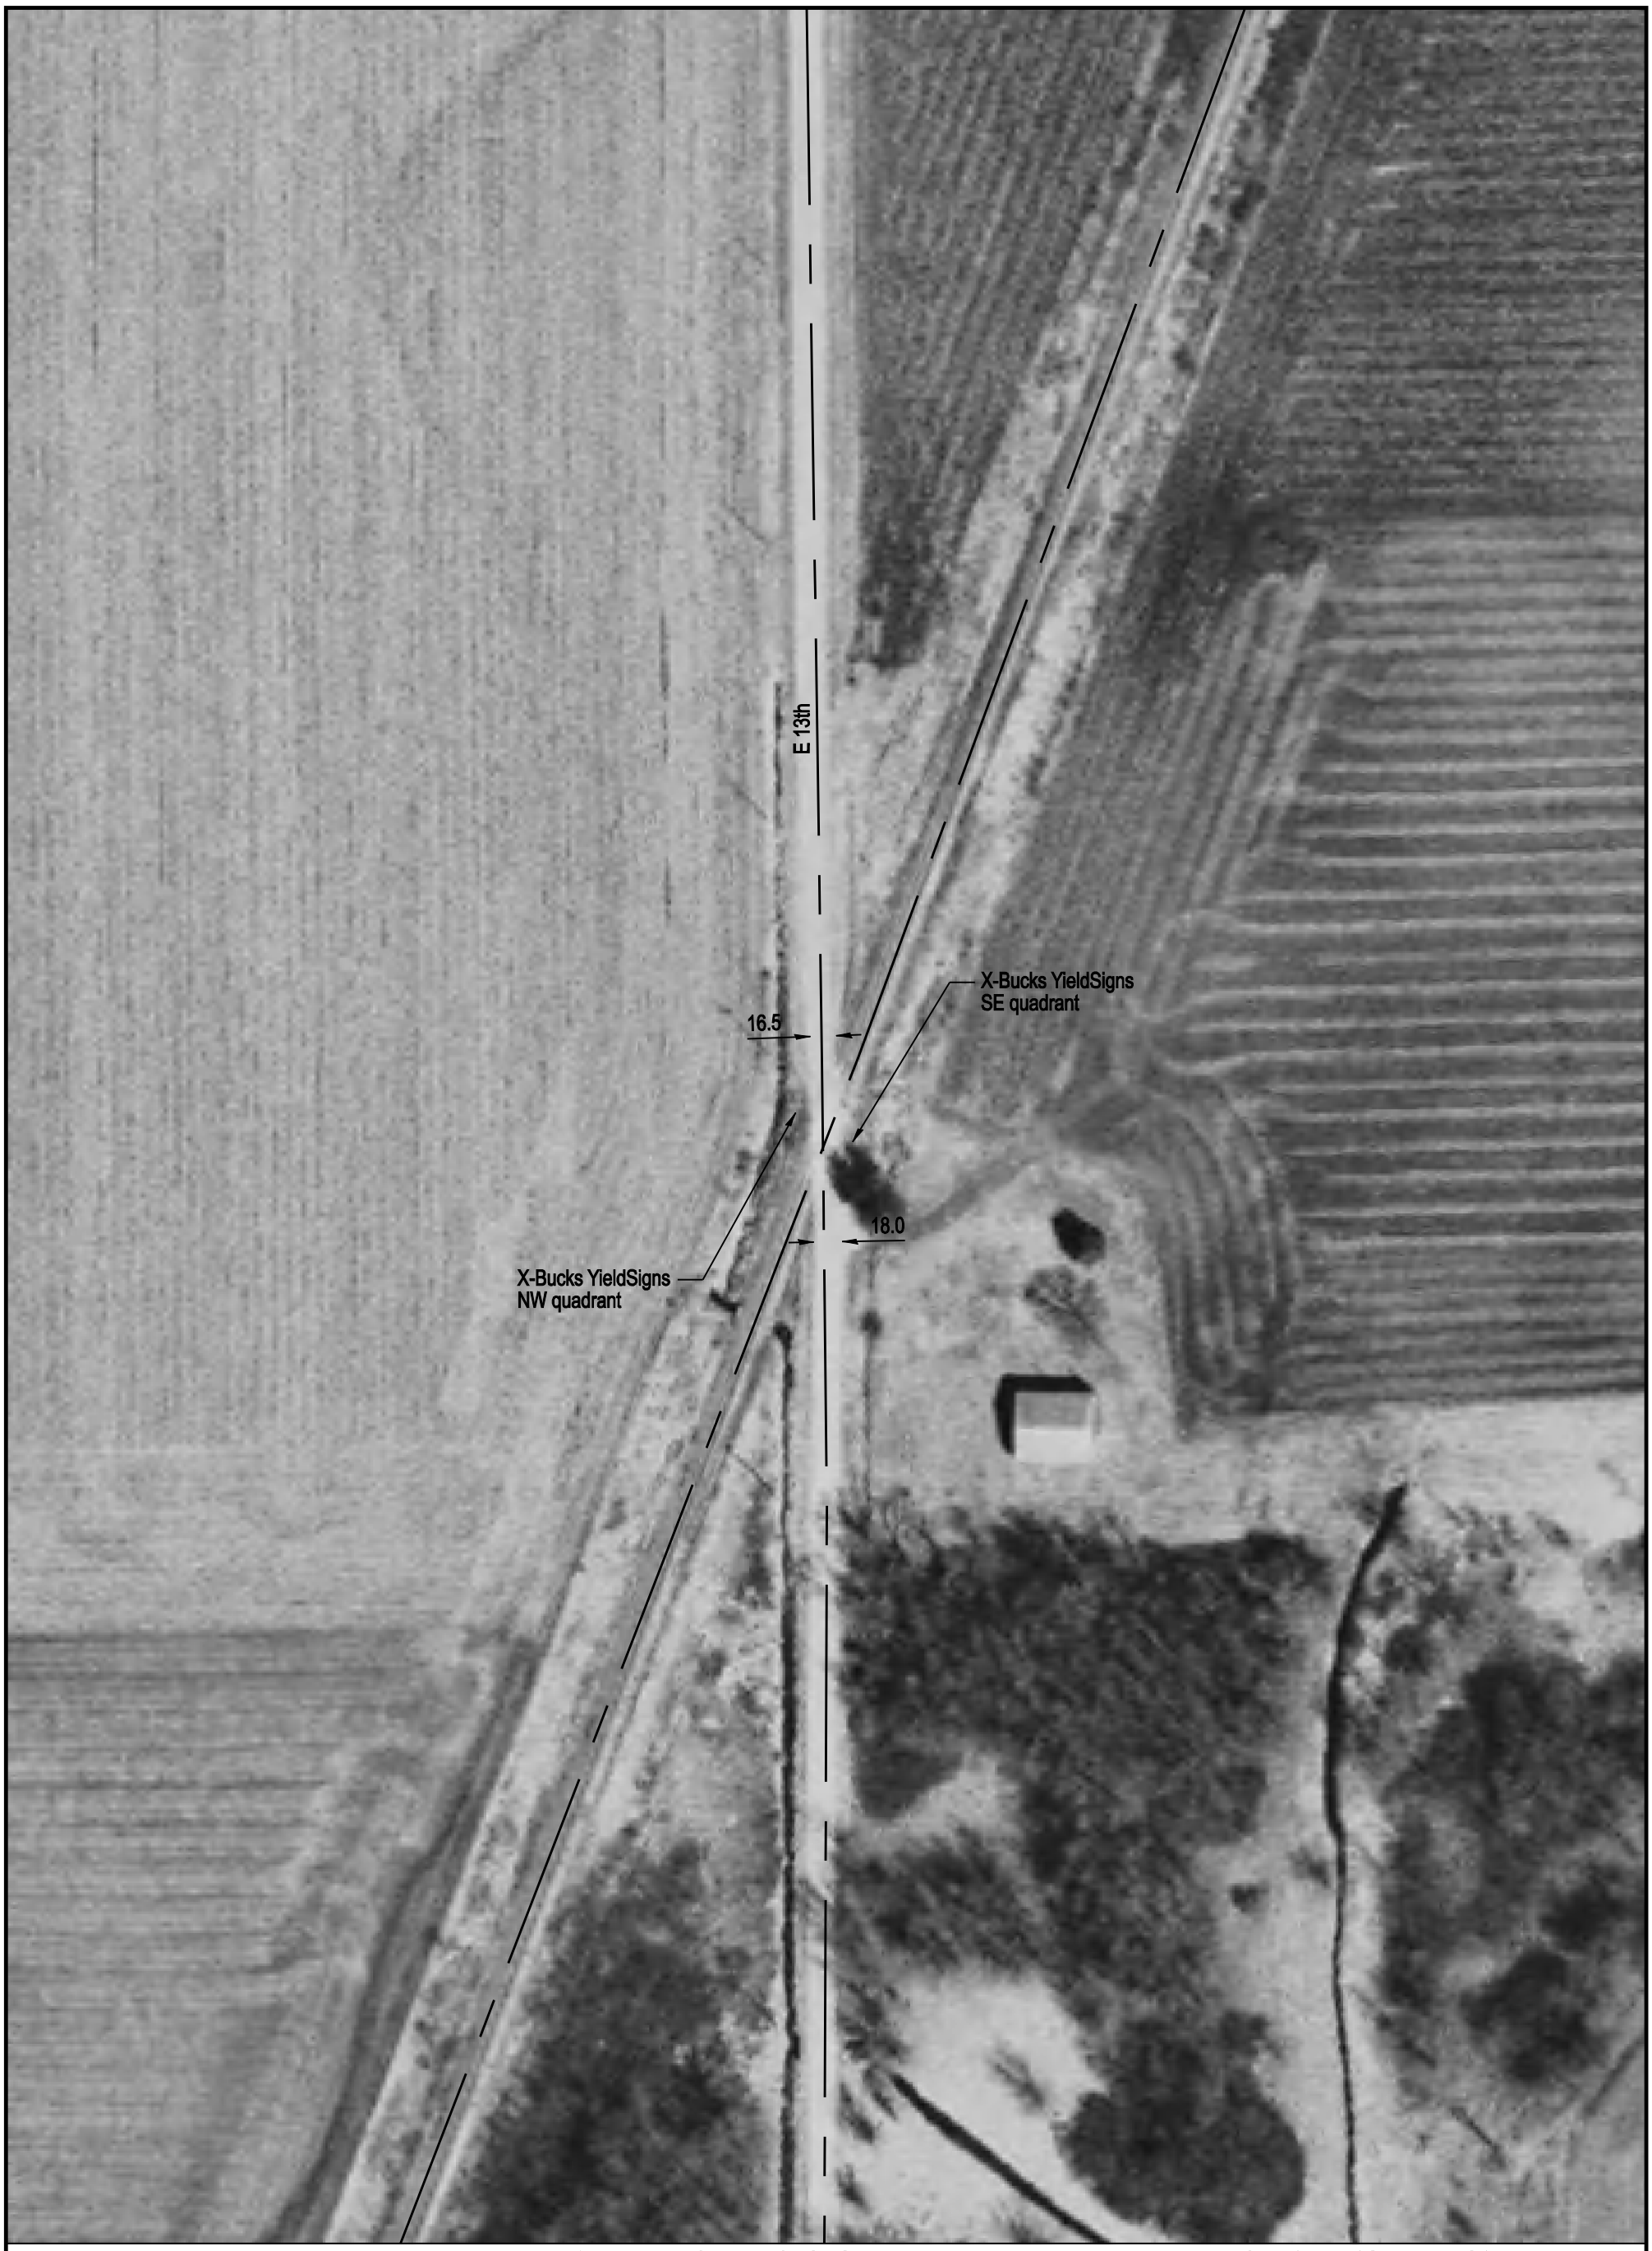

Aerial Imagery Courtesy of IDOT @ 2006

NOTE: ALL MEASUREMENTS ARE IN FEET

DOT/AAR Inventory #: 175803R

Location: LaSalle Co., Near Earlville, IL

Lat/Long: 41° 37' 7"/-88° 54' 54"

Railroad Milepost - Line: 50.11-CNWH

Crossing Angle (Deg.): 25

Crossing Width (By Track): 46.0

Number of Tracks: 1

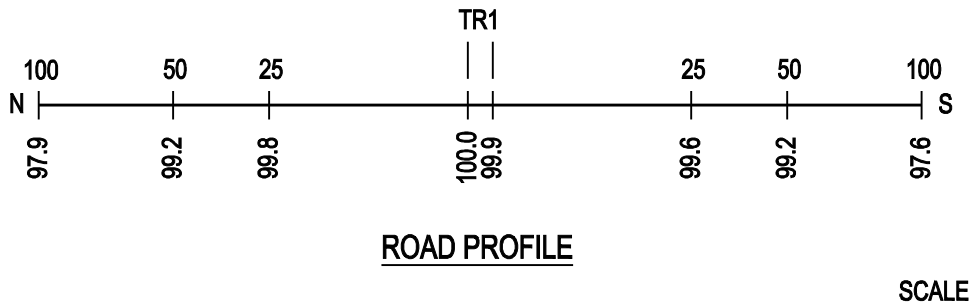

ROAD PROFILE

SCALE IN FEET

100 50 0 100

Copyright 2010 by The State of Illinois