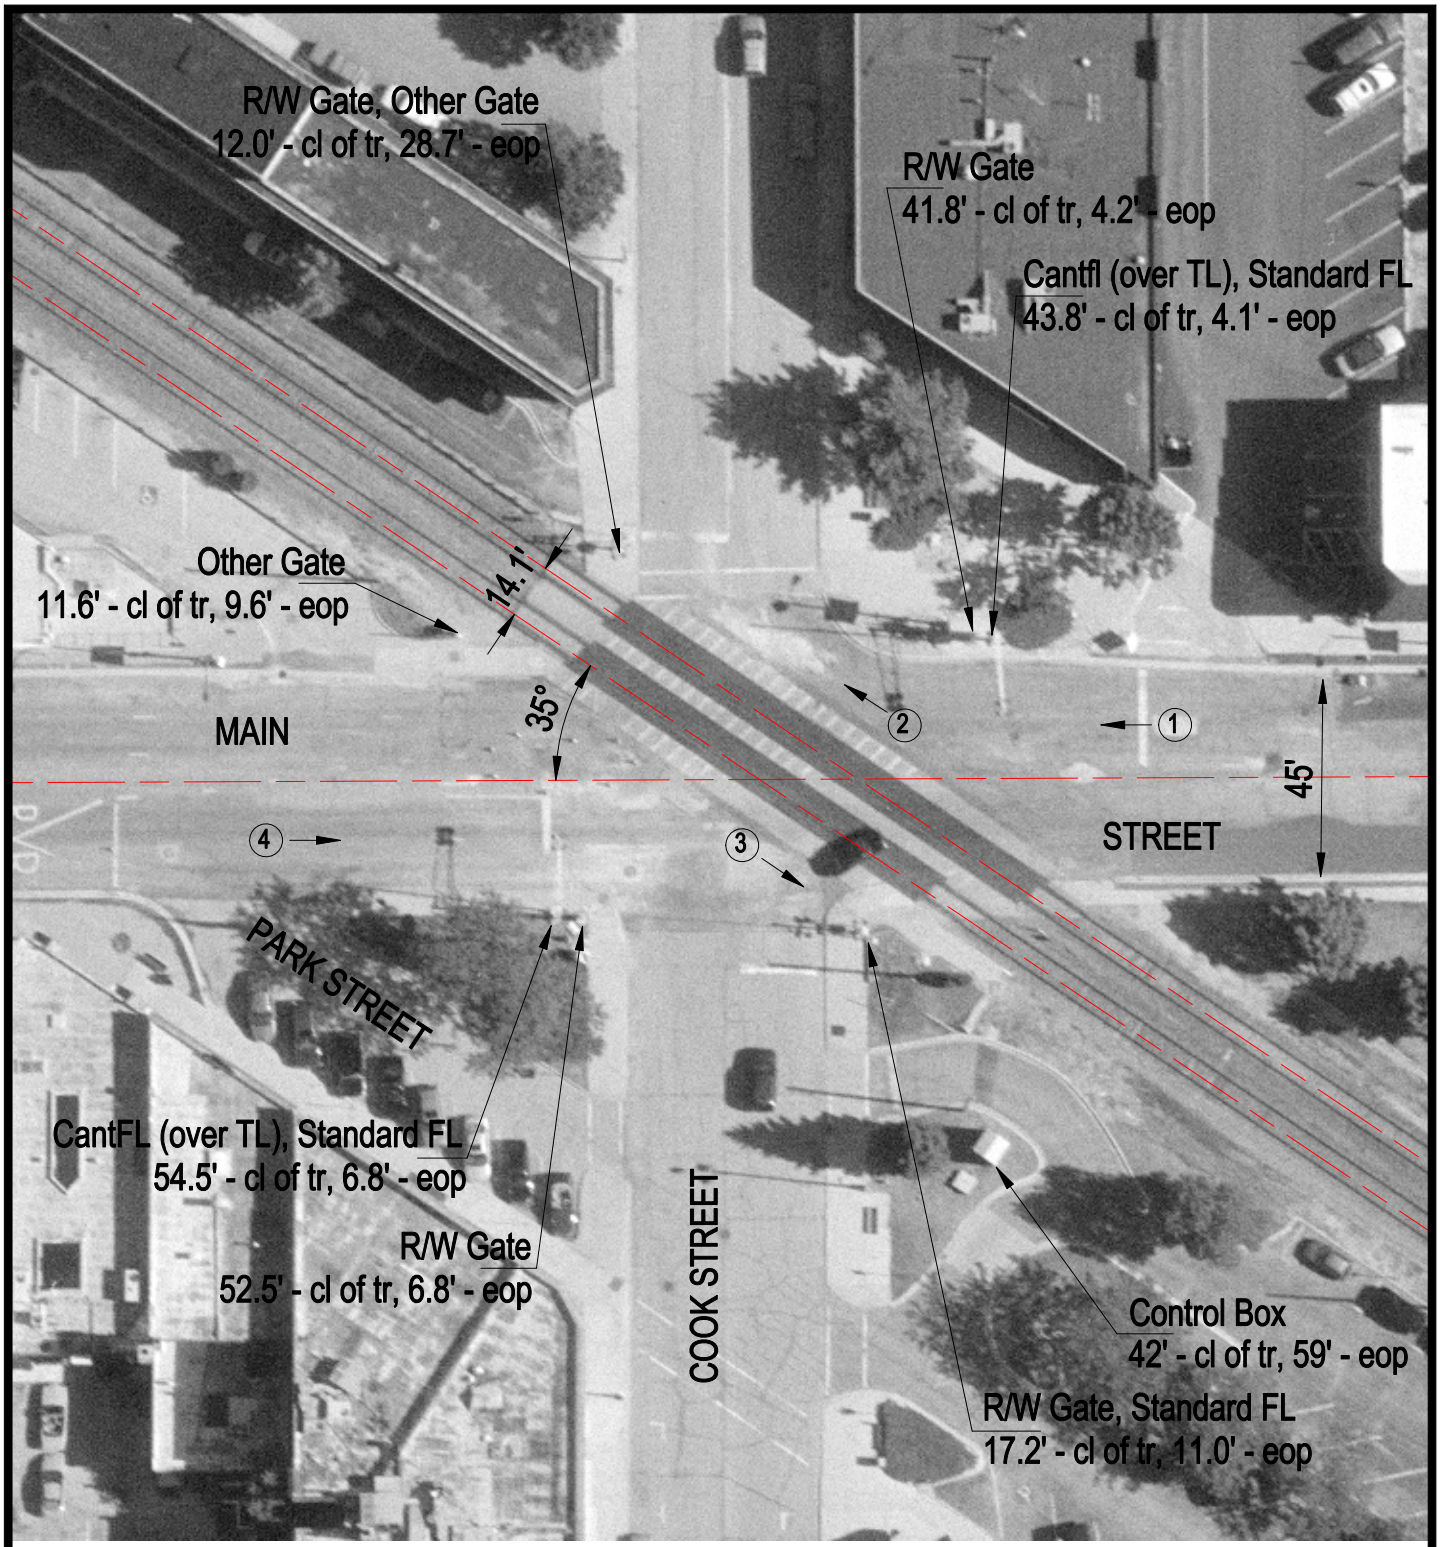

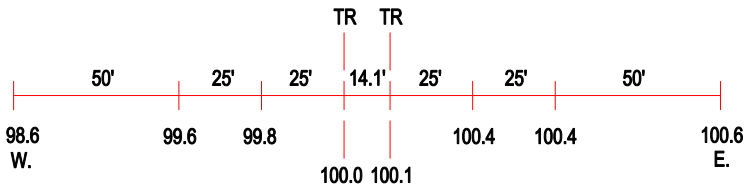

ROAD PROFILE

(3) Photo Location

Crossing #:	176951N
Location:	Cook Co., City of Barrington (I)
Lat/Long:	42°09'14" / 88°08'02"
Railroad:	UP
Street:	Main Street
Railroad Milepost:	31.66
Crossing Protection:	Train Activated Devices