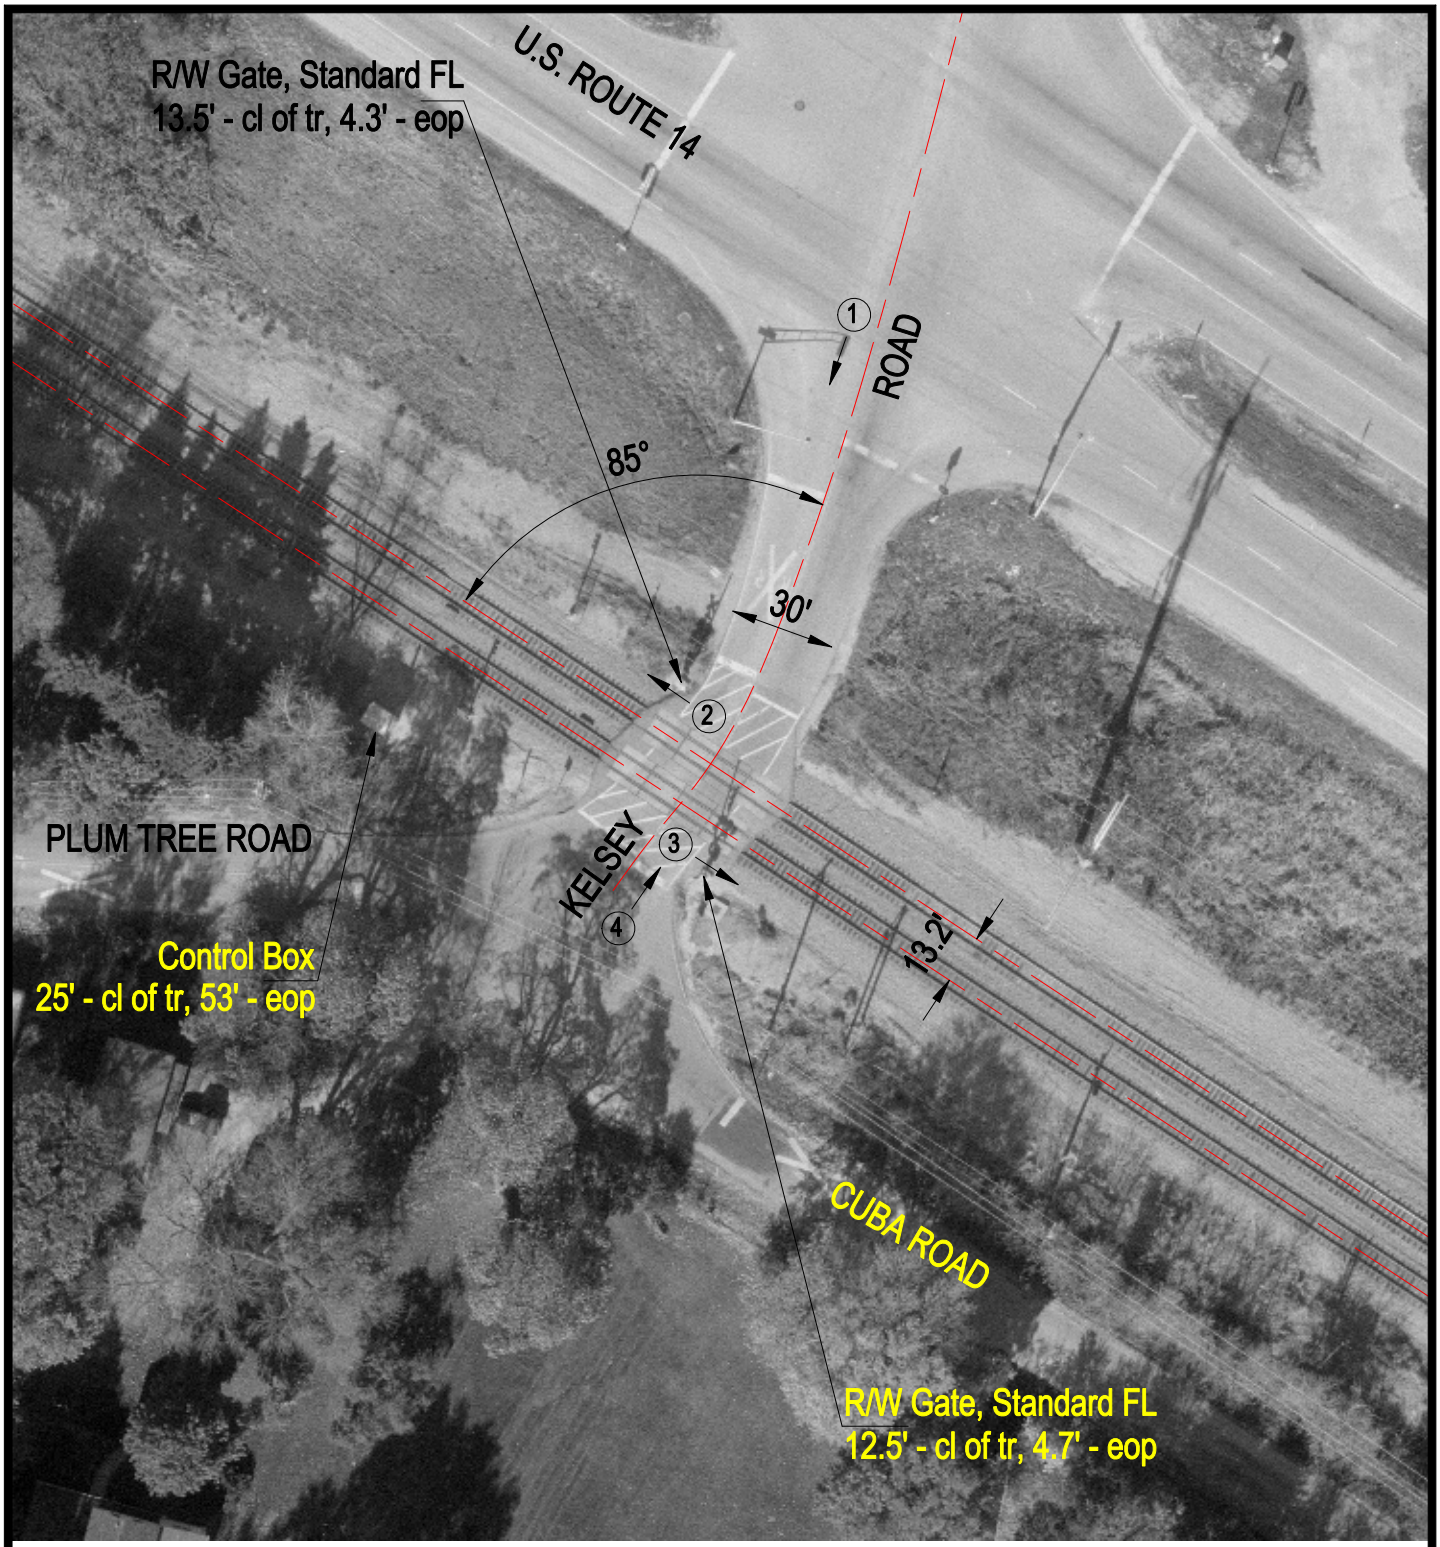

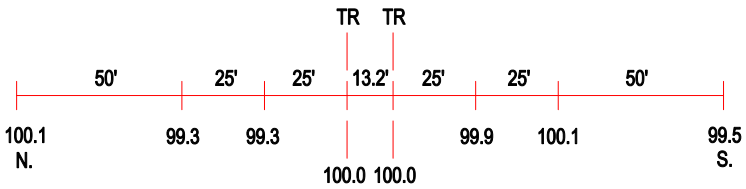

ROAD PROFILE

3 Photo Location

Crossing #:	176957E
Location:	Lake Co., City of Barrington (I)
Lat/Long:	42°11'01" / 88°11'29"
Railroad:	UP
Street:	Kelsey Road
Railroad Milepost:	35.19
Crossing Protection:	Train Activated Devices