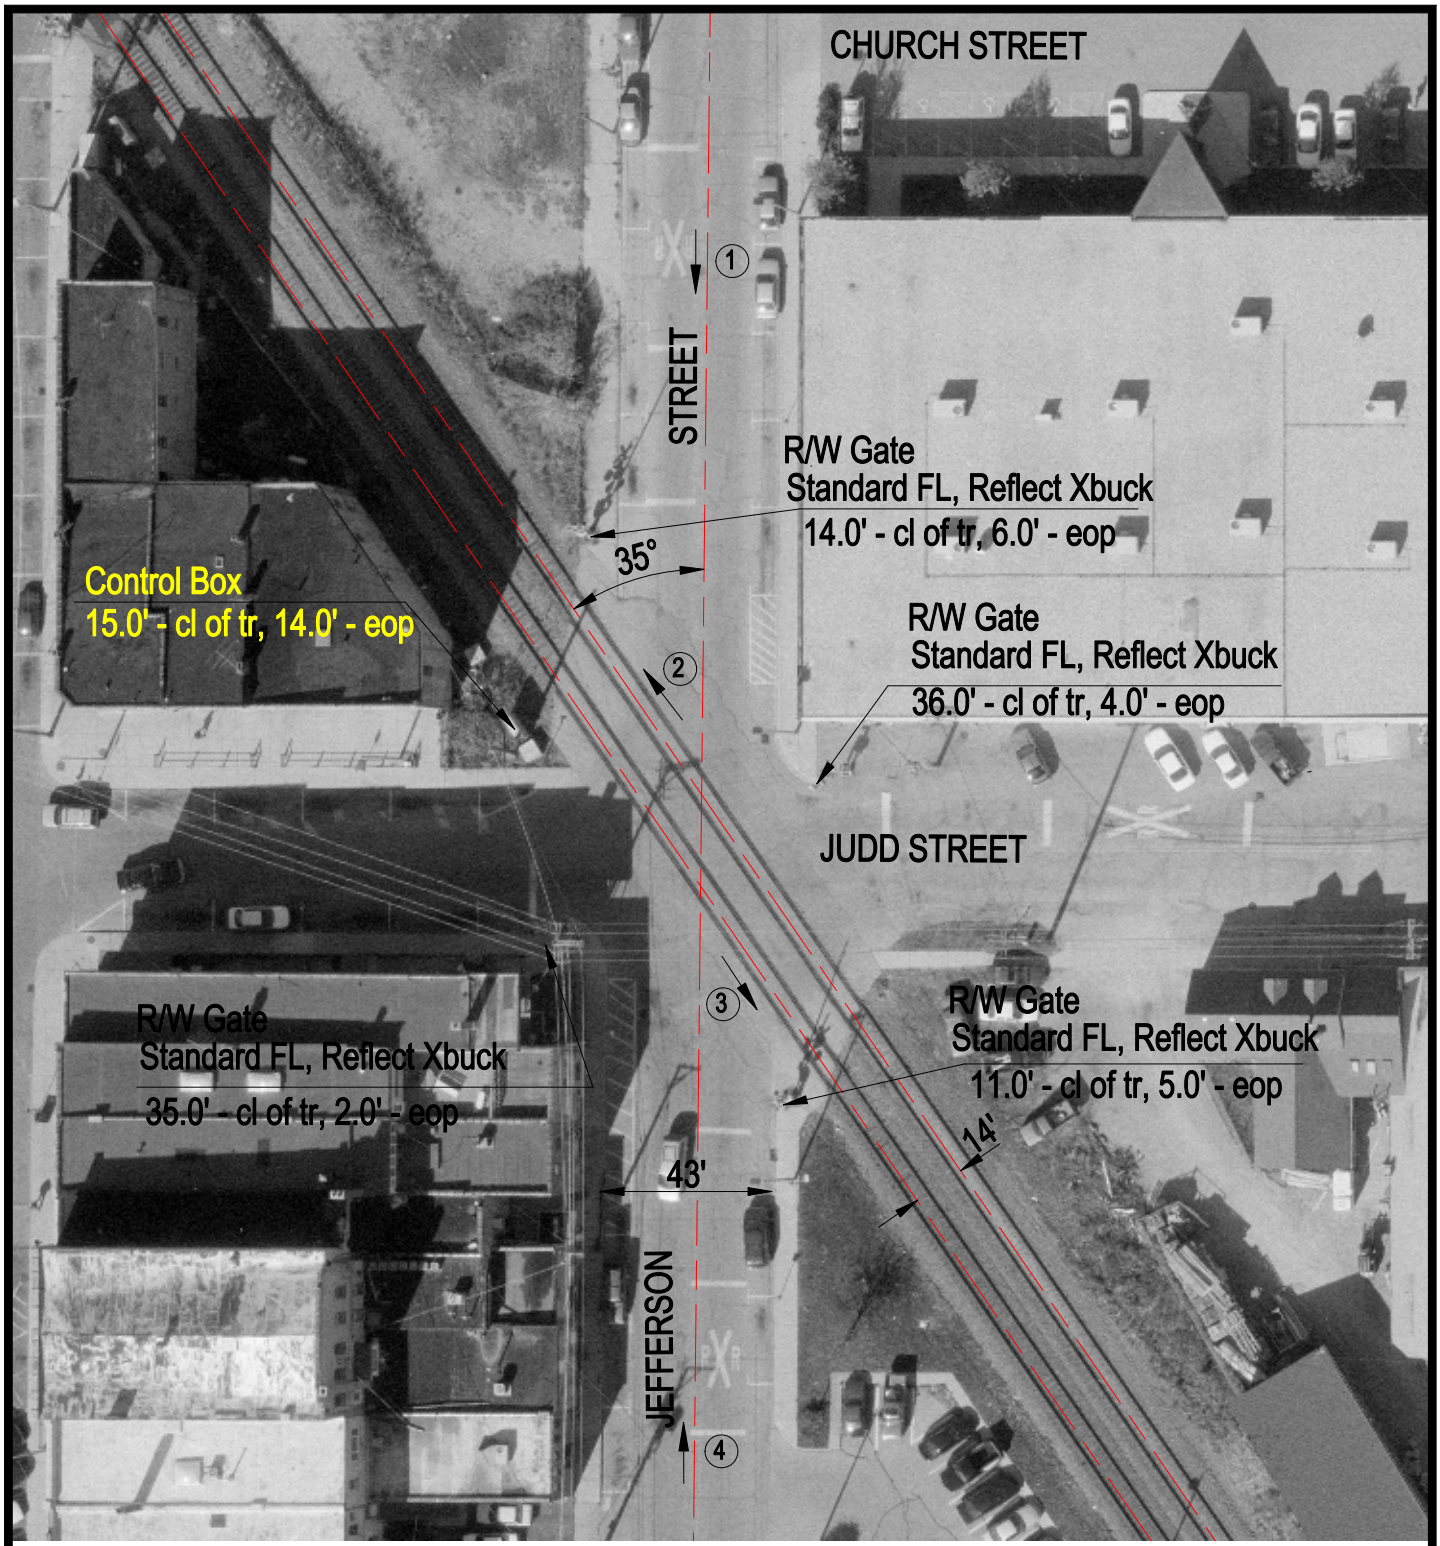

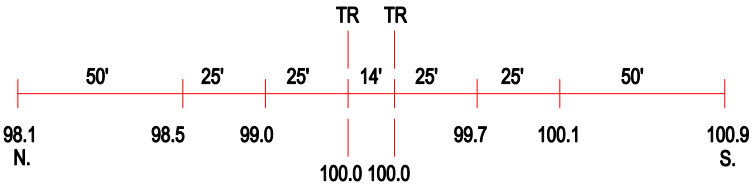

JEFFERSON STREET
ROAD PROFILE

SCALE IN FEET

50 0 50

N

3 Photo Location

Crossing #:	176987W
Location:	Mc Henry Co., City of Woodstock (I)
Lat/Long:	42°18'56" / 88°26'46"
Railroad:	UP
Street:	Jefferson Street
Railroad Milepost:	51.19
Crossing Protection:	Train Activated Devices

J:\MCHENRY\176987W\176987W.DWG 06/22/00 08:16 TFG