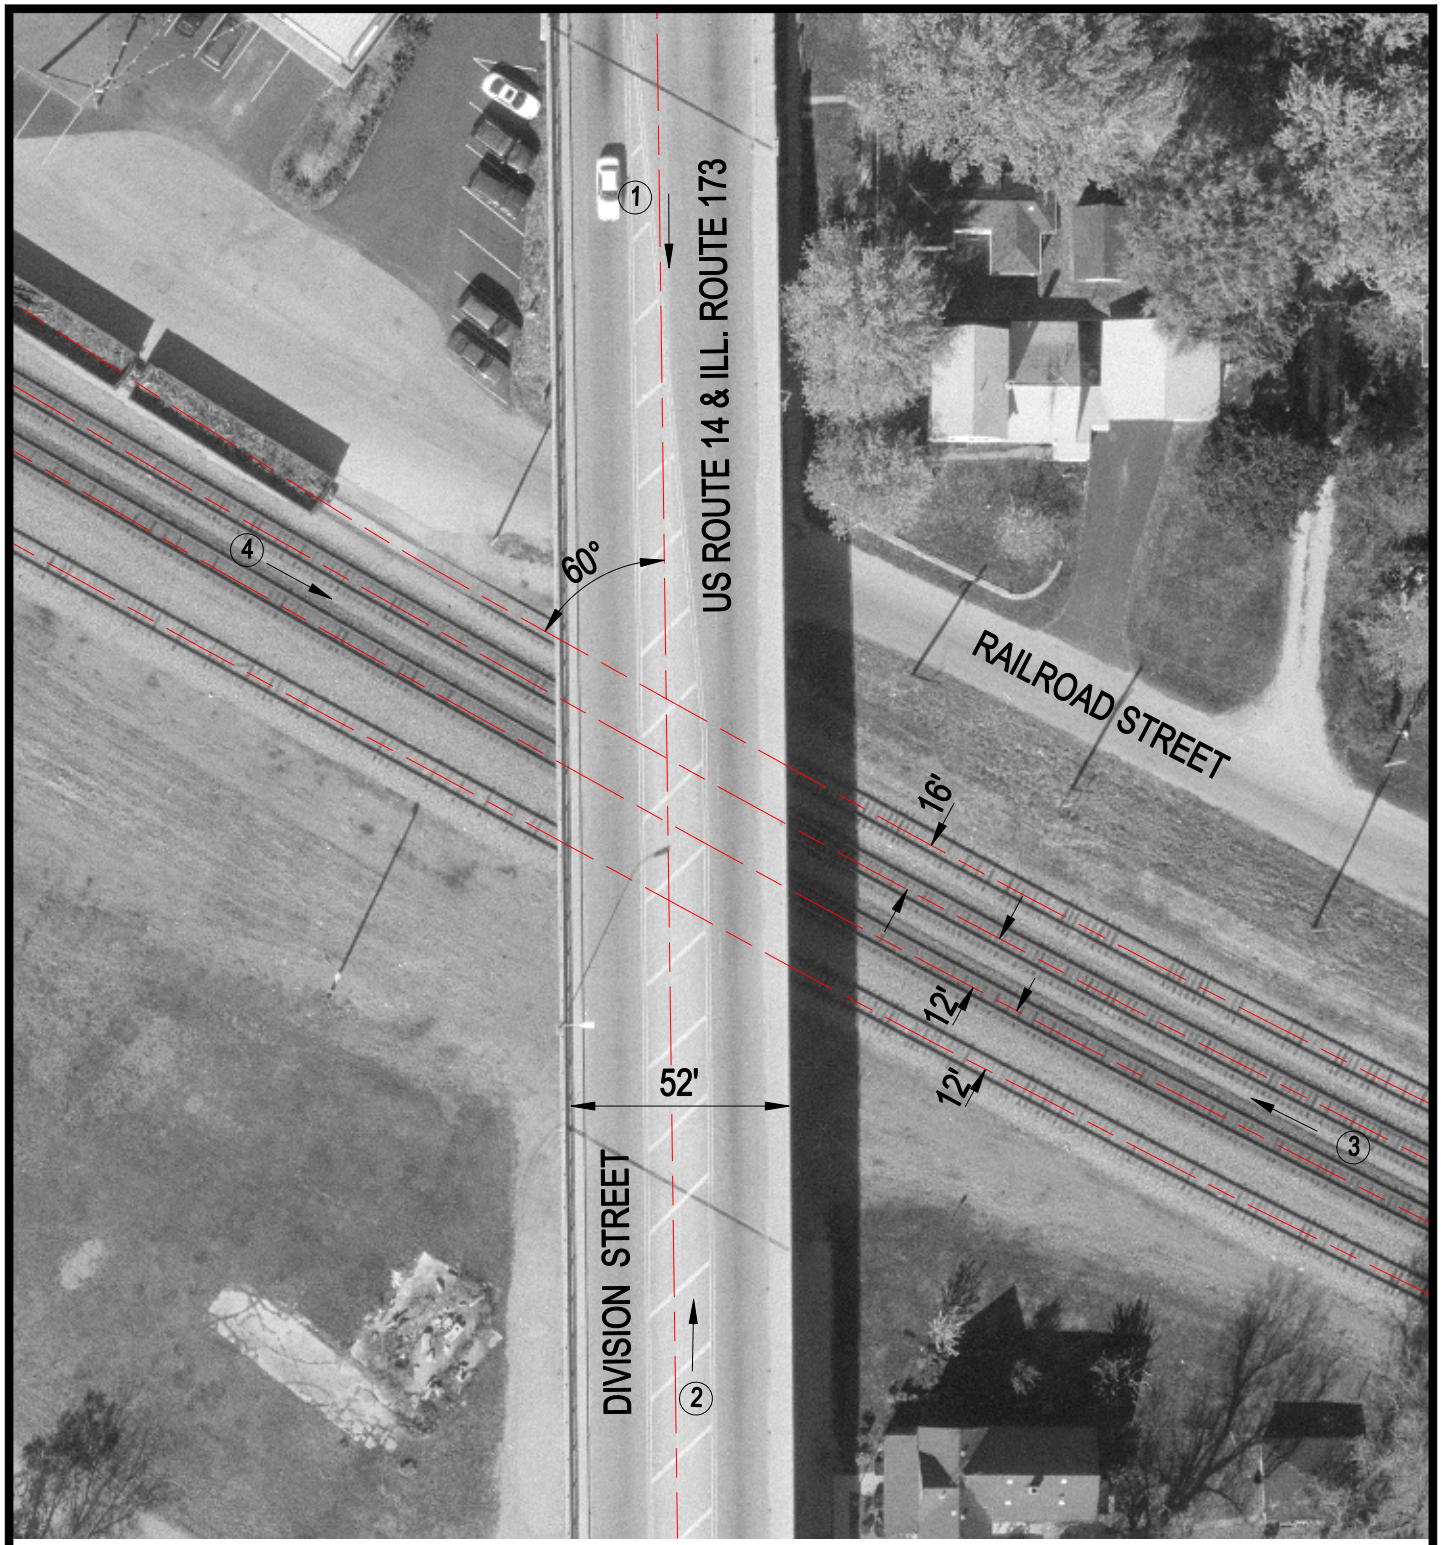

Crossing #: 177010W

Location: Mc Henry Co., City of Harvard (I)

Lat/Long: 42°25'04" / 88°36'49"

Railroad: UP

Street: Division Street

Railroad Milepost: 62.55

IDOT ID #: 056-0007

N

SCALE IN FEET

50 0 50

3 Photo Location

J:\MCHENRY\177010W\177010W.DWG 03/06/01 14:11 HWH