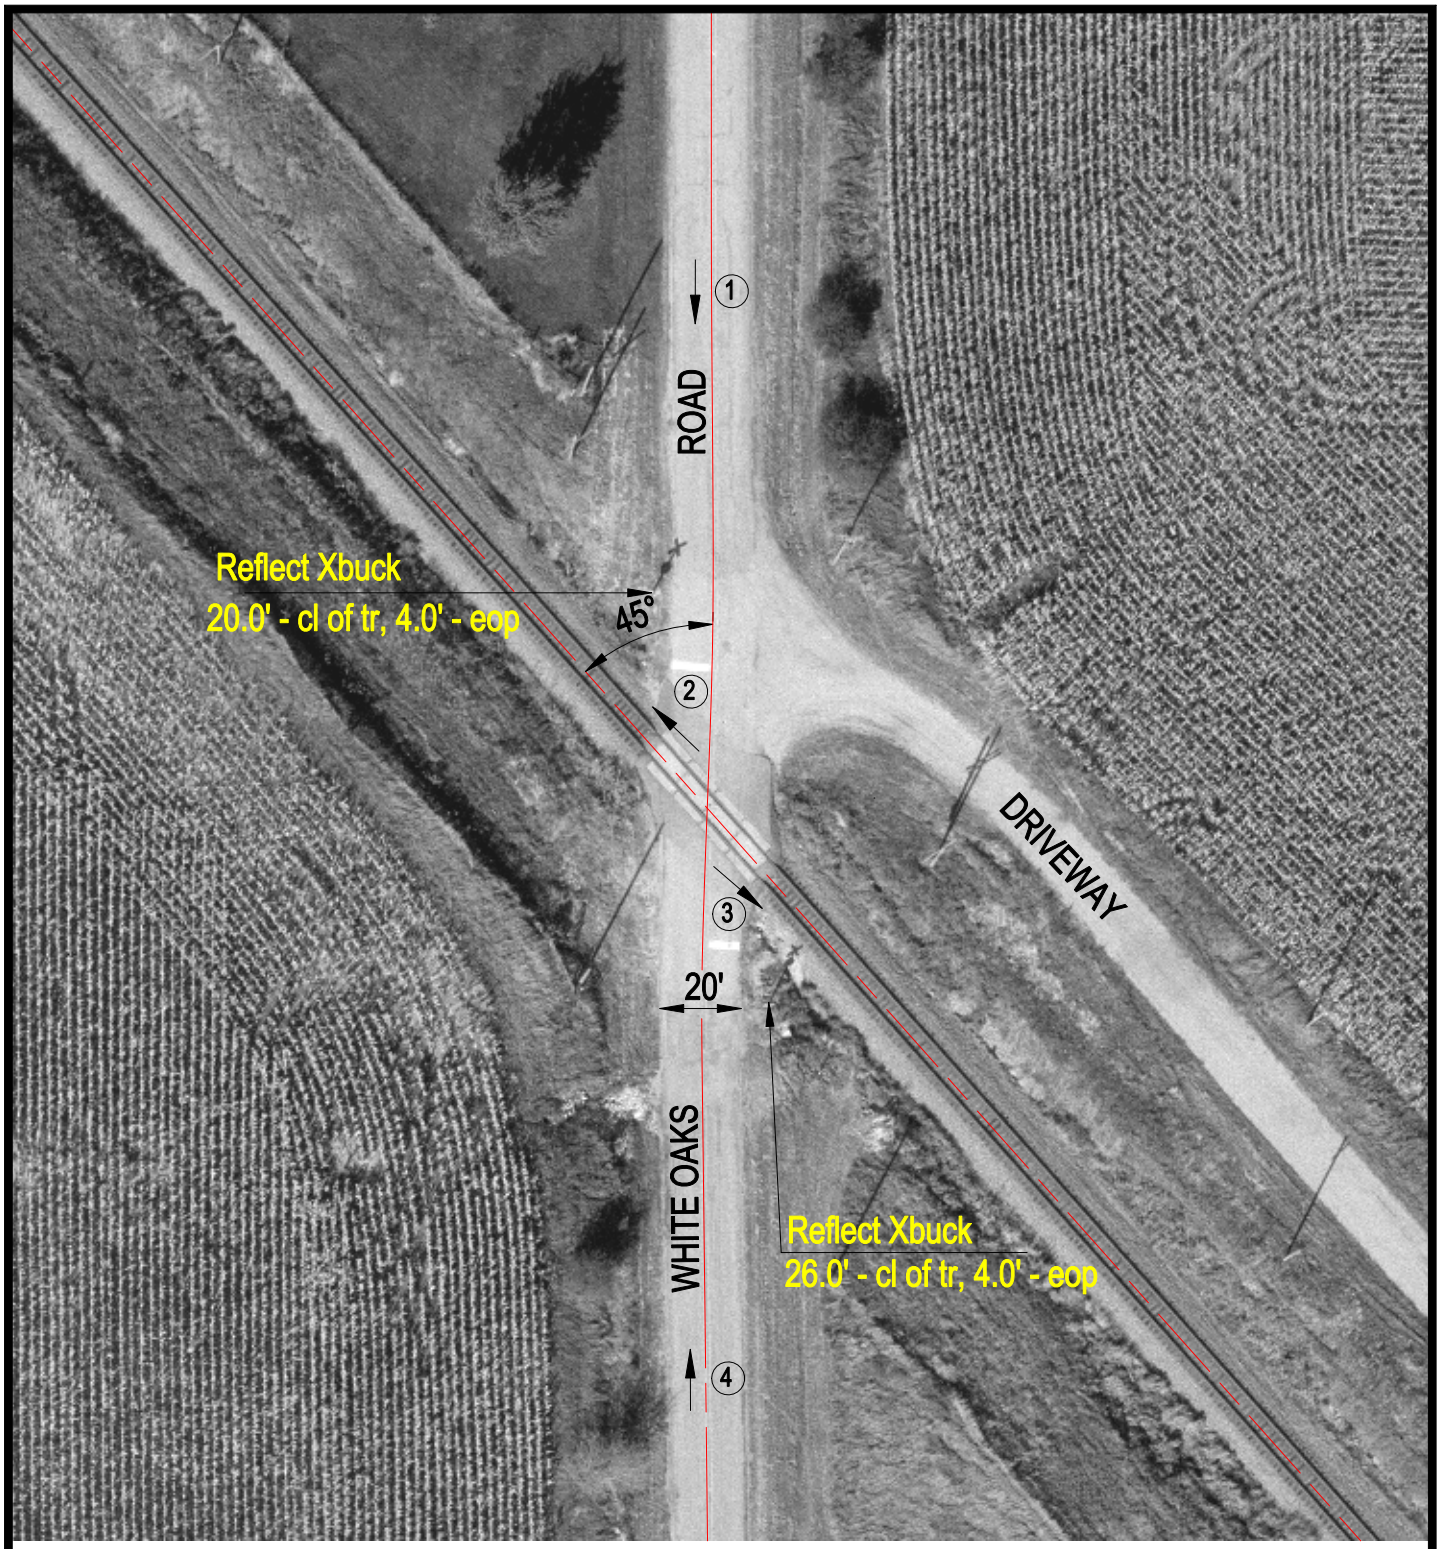

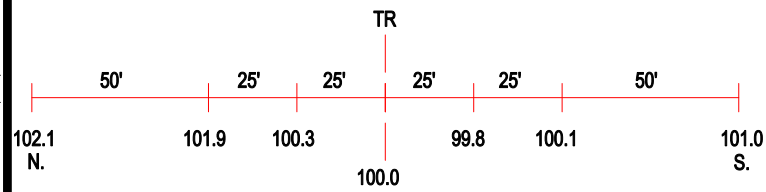

ROAD PROFILE

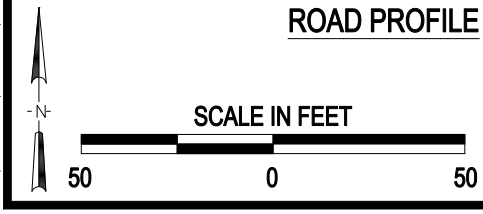

3 Photo Location

Crossing #:	177018B
Location:	Mc Henry Co., City of Harvard (N)
Lat/Long:	42°29'03" / 88°41'53"
Railroad:	UP
Street:	White Oaks Road
Railroad Milepost:	68.85
Crossing Protection:	Signs

J:\MCHENRY\177018B\177018B.DWG 05/05/00 07:40 TFC