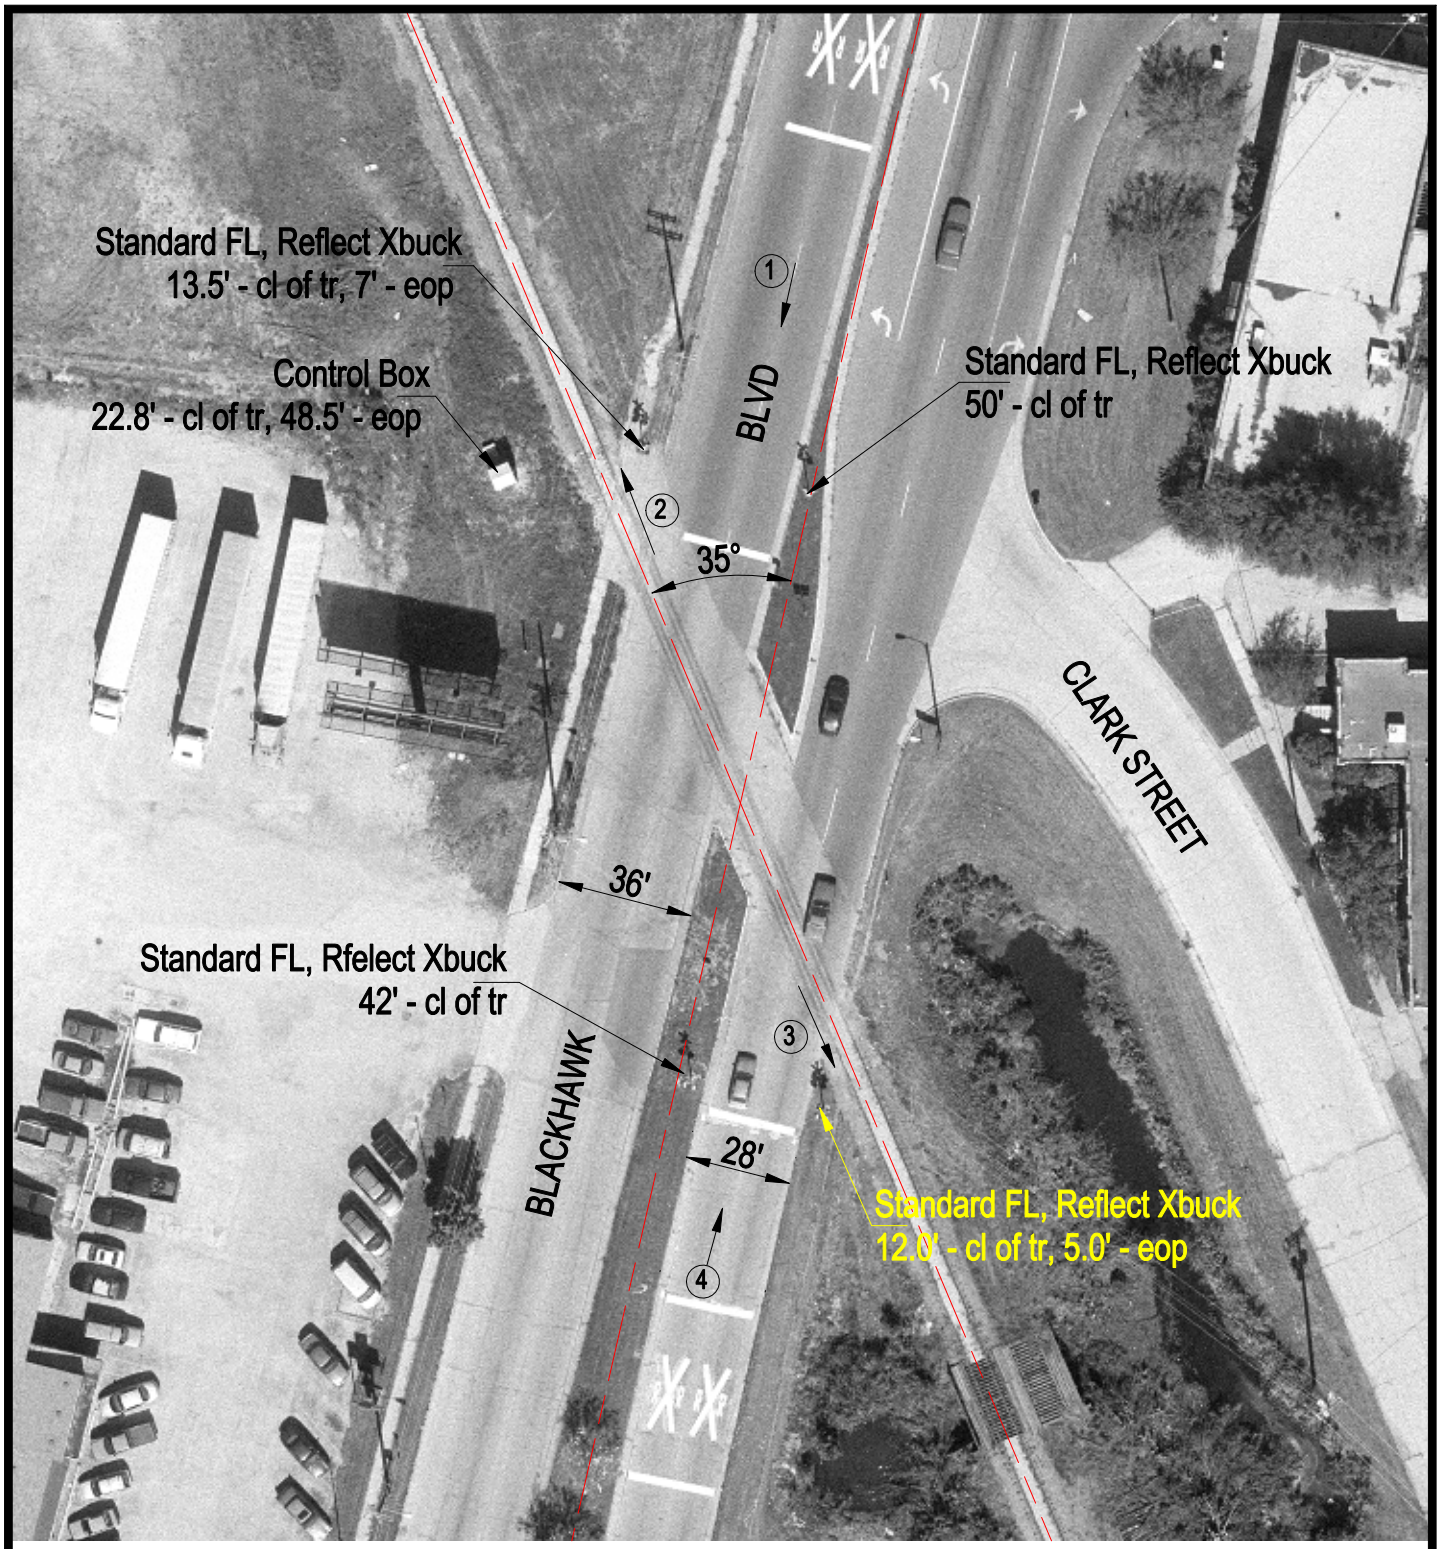

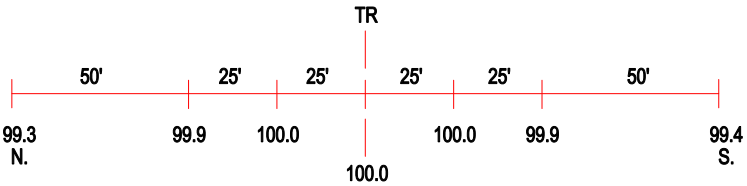

ROAD PROFILE

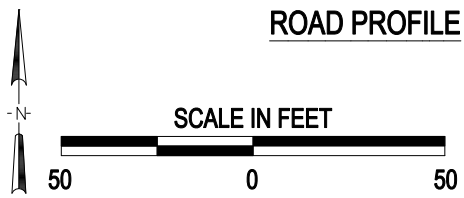

3 Photo Location

Crossing #:	177077D
Location:	Winnebago Co., City of South Beloit (In)
Lat/Long:	42°29'31" / 89°02'15"
Railroad:	UP
Street:	BlackHawk Blvd
Railroad Milepost:	90.34
Crossing Protection:	Train Activated Devices

J:\WINNEBAGO\177077D\177077D.DWG 12/15/99 17:46 JLA