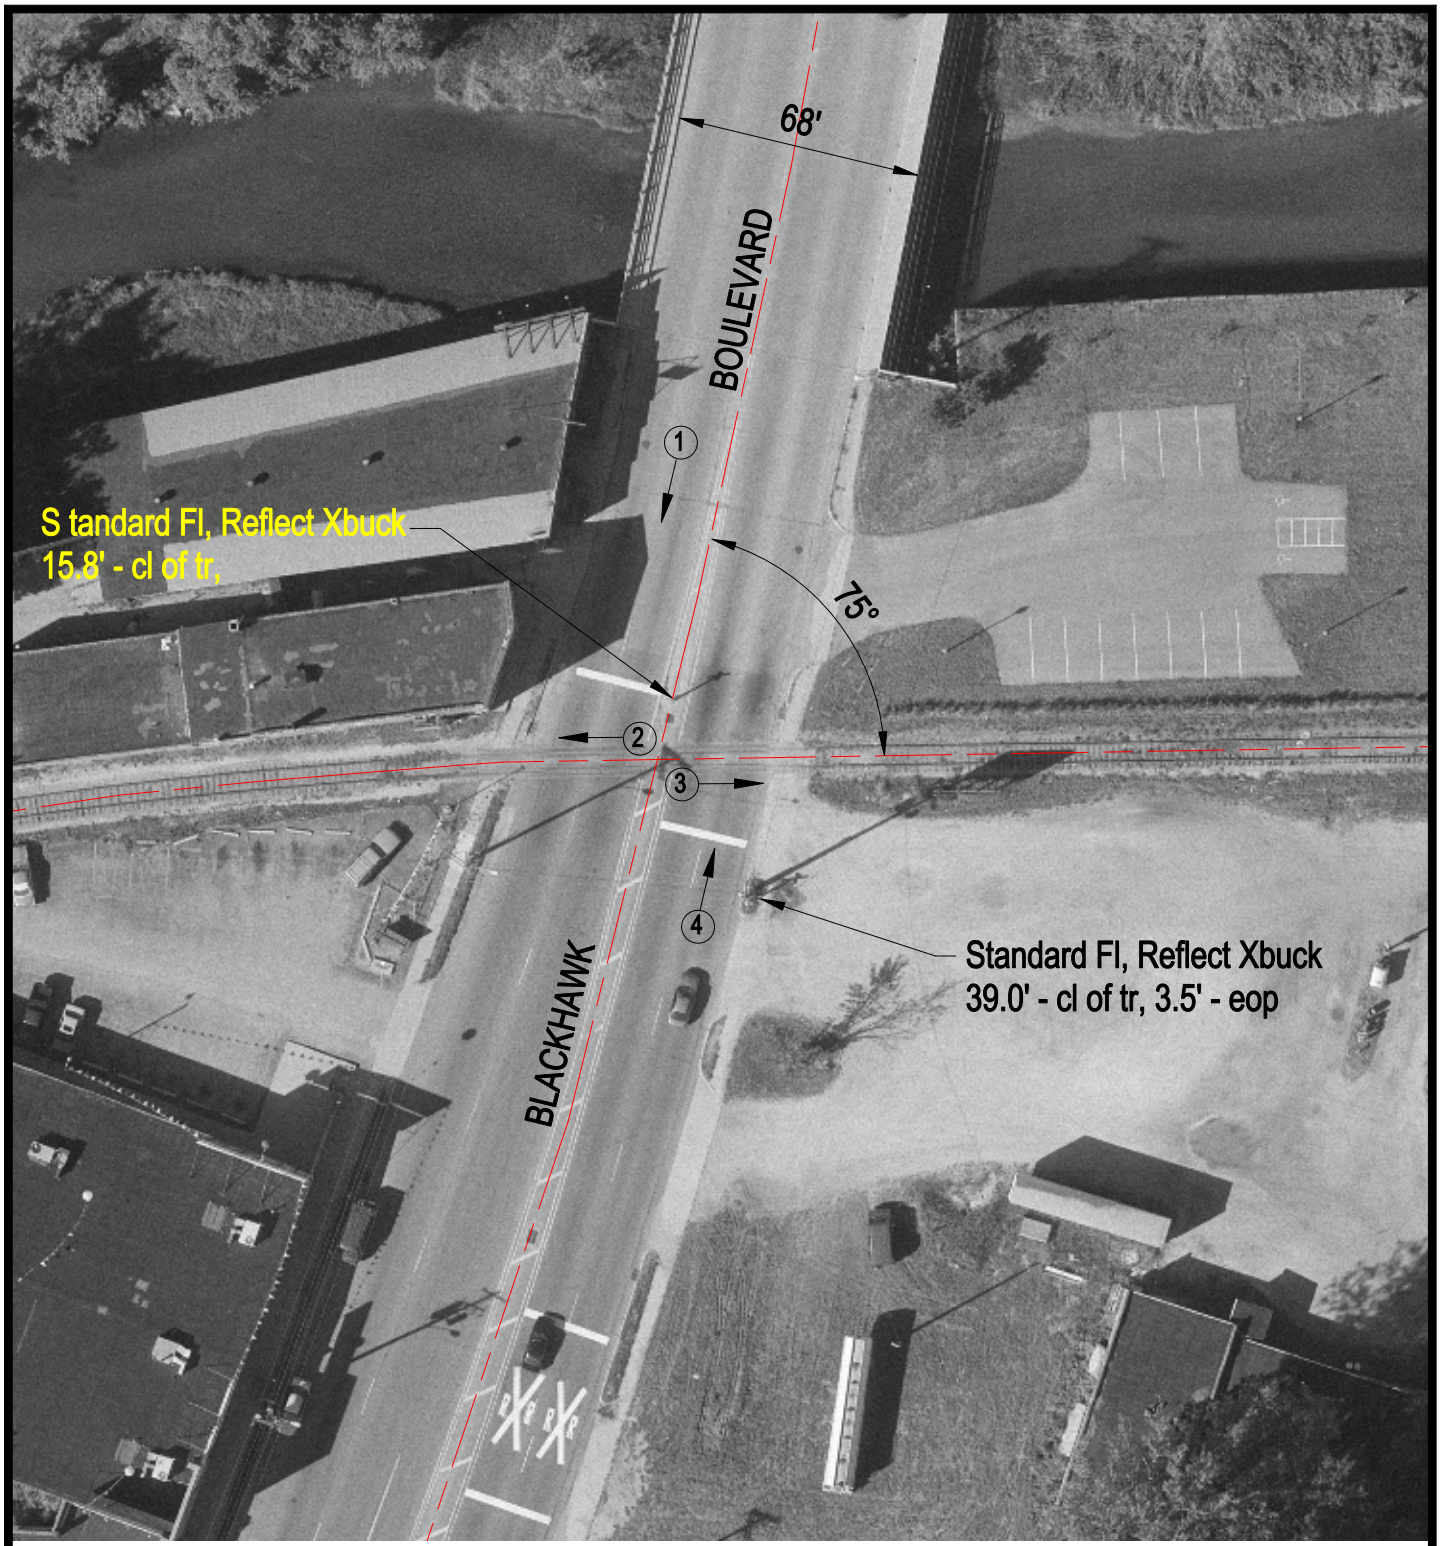

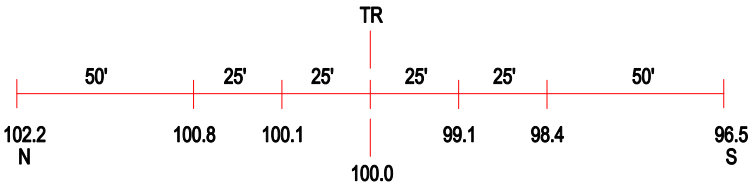

ROAD PROFILE

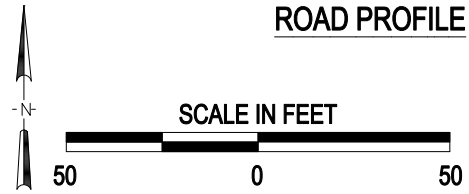

3 Photo Location

Crossing #:	178743U
Location:	Winnebago Co., City of South Beloit (In)
Lat/Long:	42°29'41" / 89°02'11"
Railroad:	UP
Street:	Blackhawk Boulevard
Railroad Milepost:	90.34
Crossing Protection:	Train Activated Devices

J:\WINNEBAGO\178743U\178743U.DWG 03/08/01 15:46 BJB