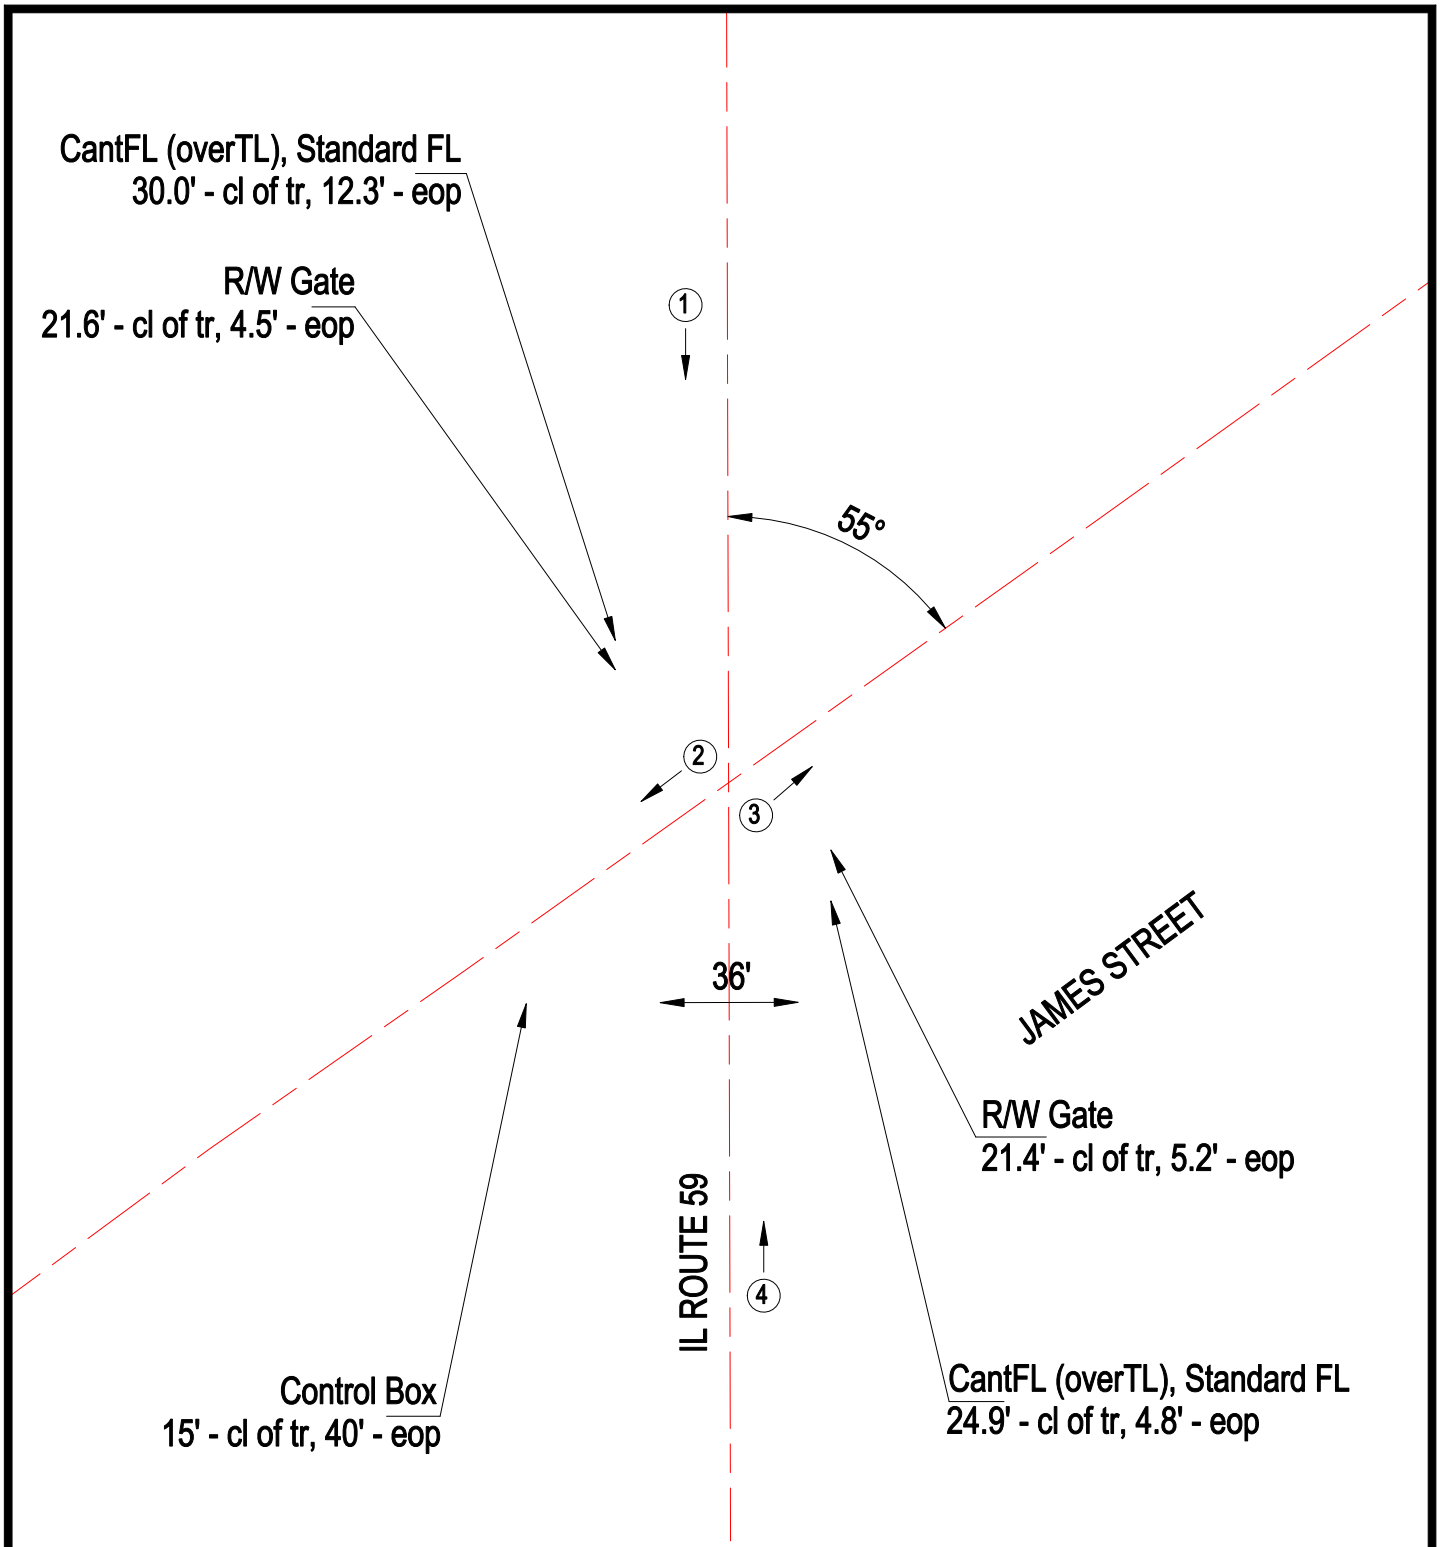

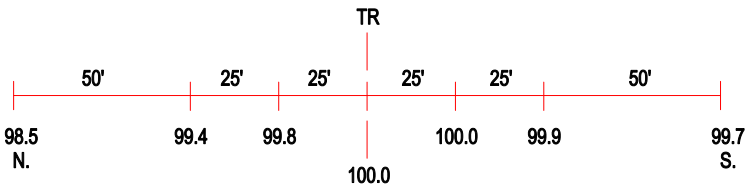

ROAD PROFILE

3 Photo Location

Crossing #:	260515D
Location:	Lake Co., City of Barrington (I)
Lat/Long:	42°09'32" / 88°08'10"
Railroad:	EJE
Street:	IL 59 (Hough Street)
Railroad Milepost:	49.79
Crossing Protection:	Train Activated Devices