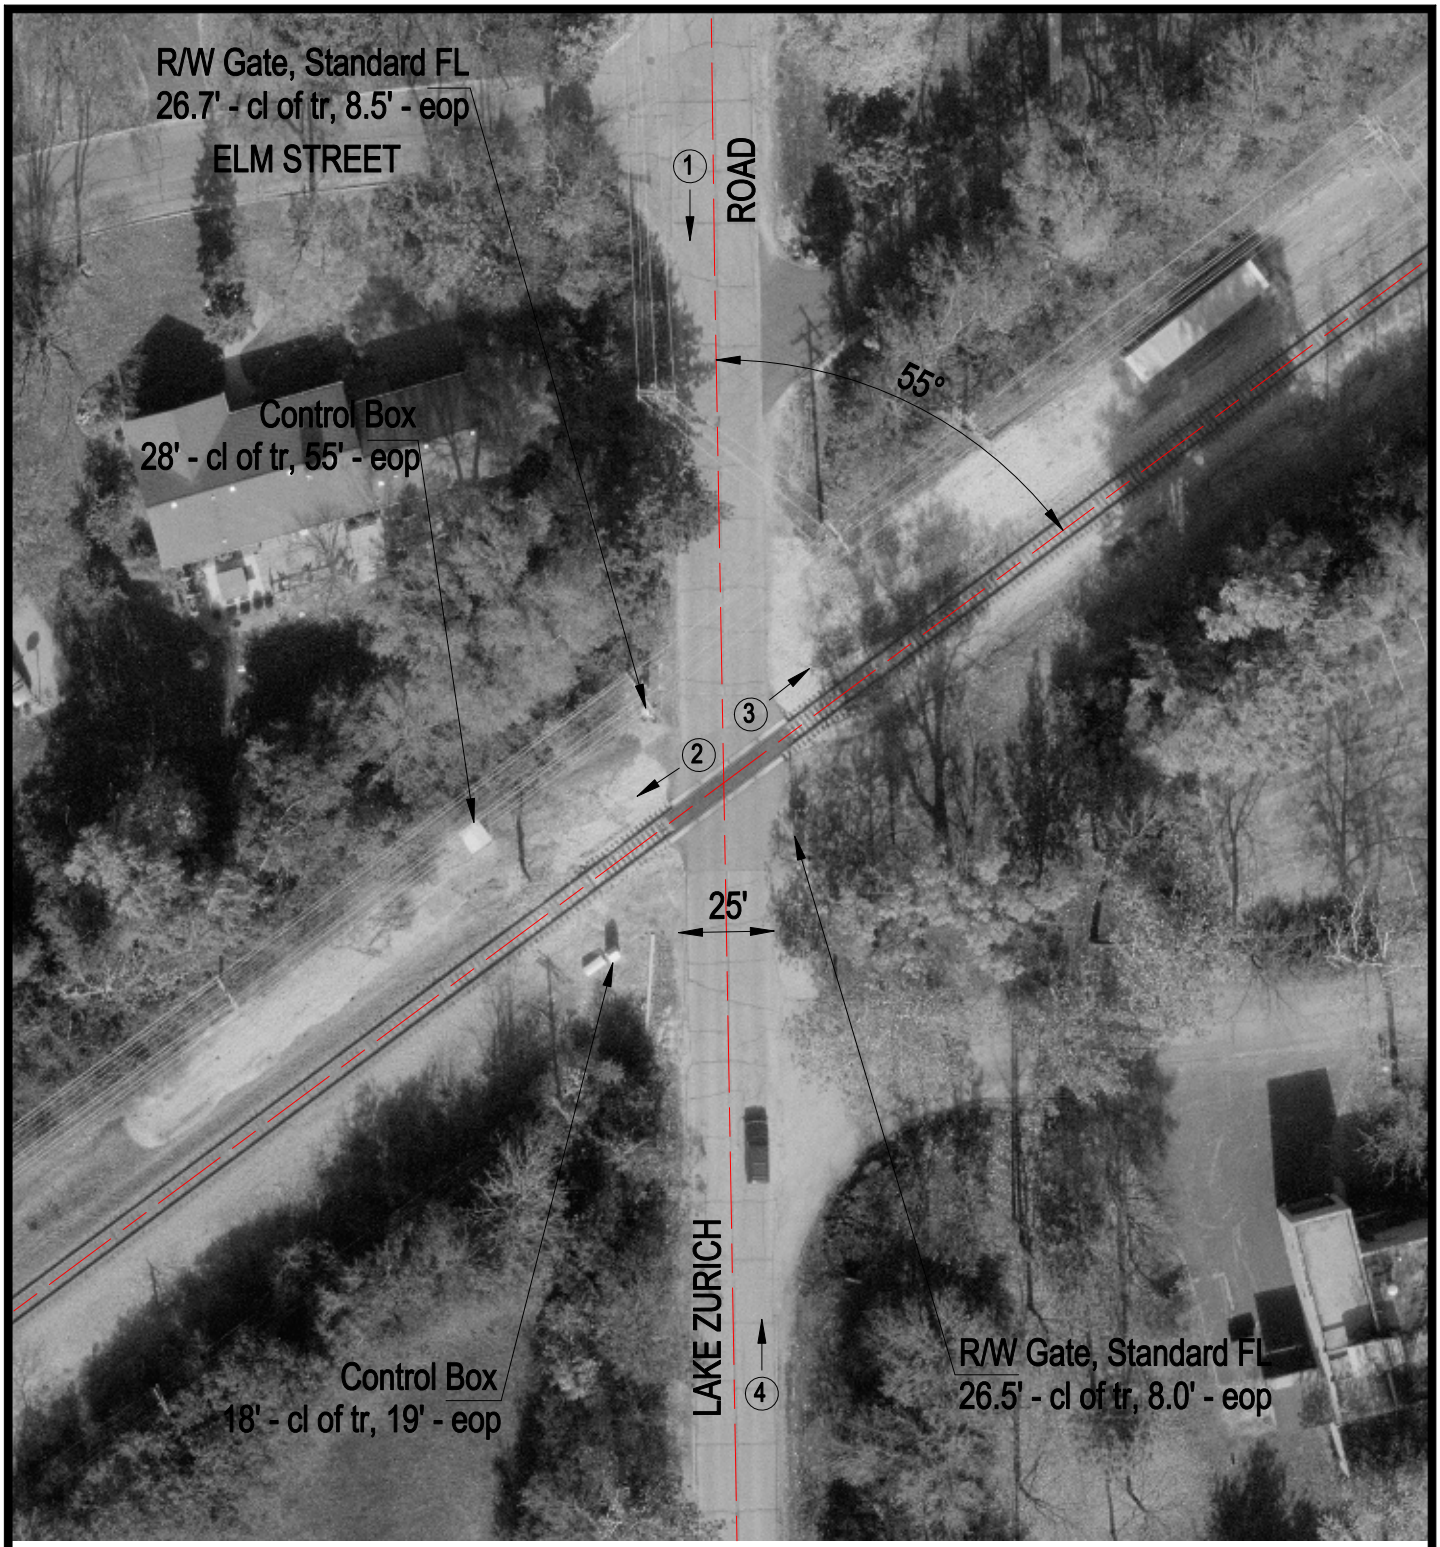

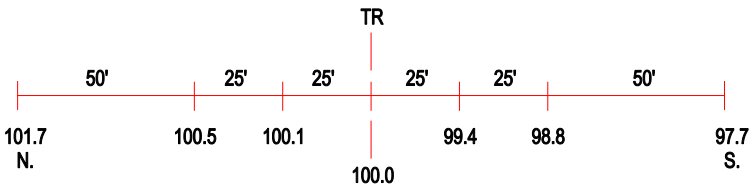

ROAD PROFILE

3 Photo Location

Crossing #:	260513P
Location:	Lake Co., City of Barrington (I)
Lat/Long:	42°09'51" / 88°07'34"
Railroad:	EJE
Street:	Lake Zurich Road
Railroad Milepost:	50.42
Crossing Protection:	Train Activated Devices