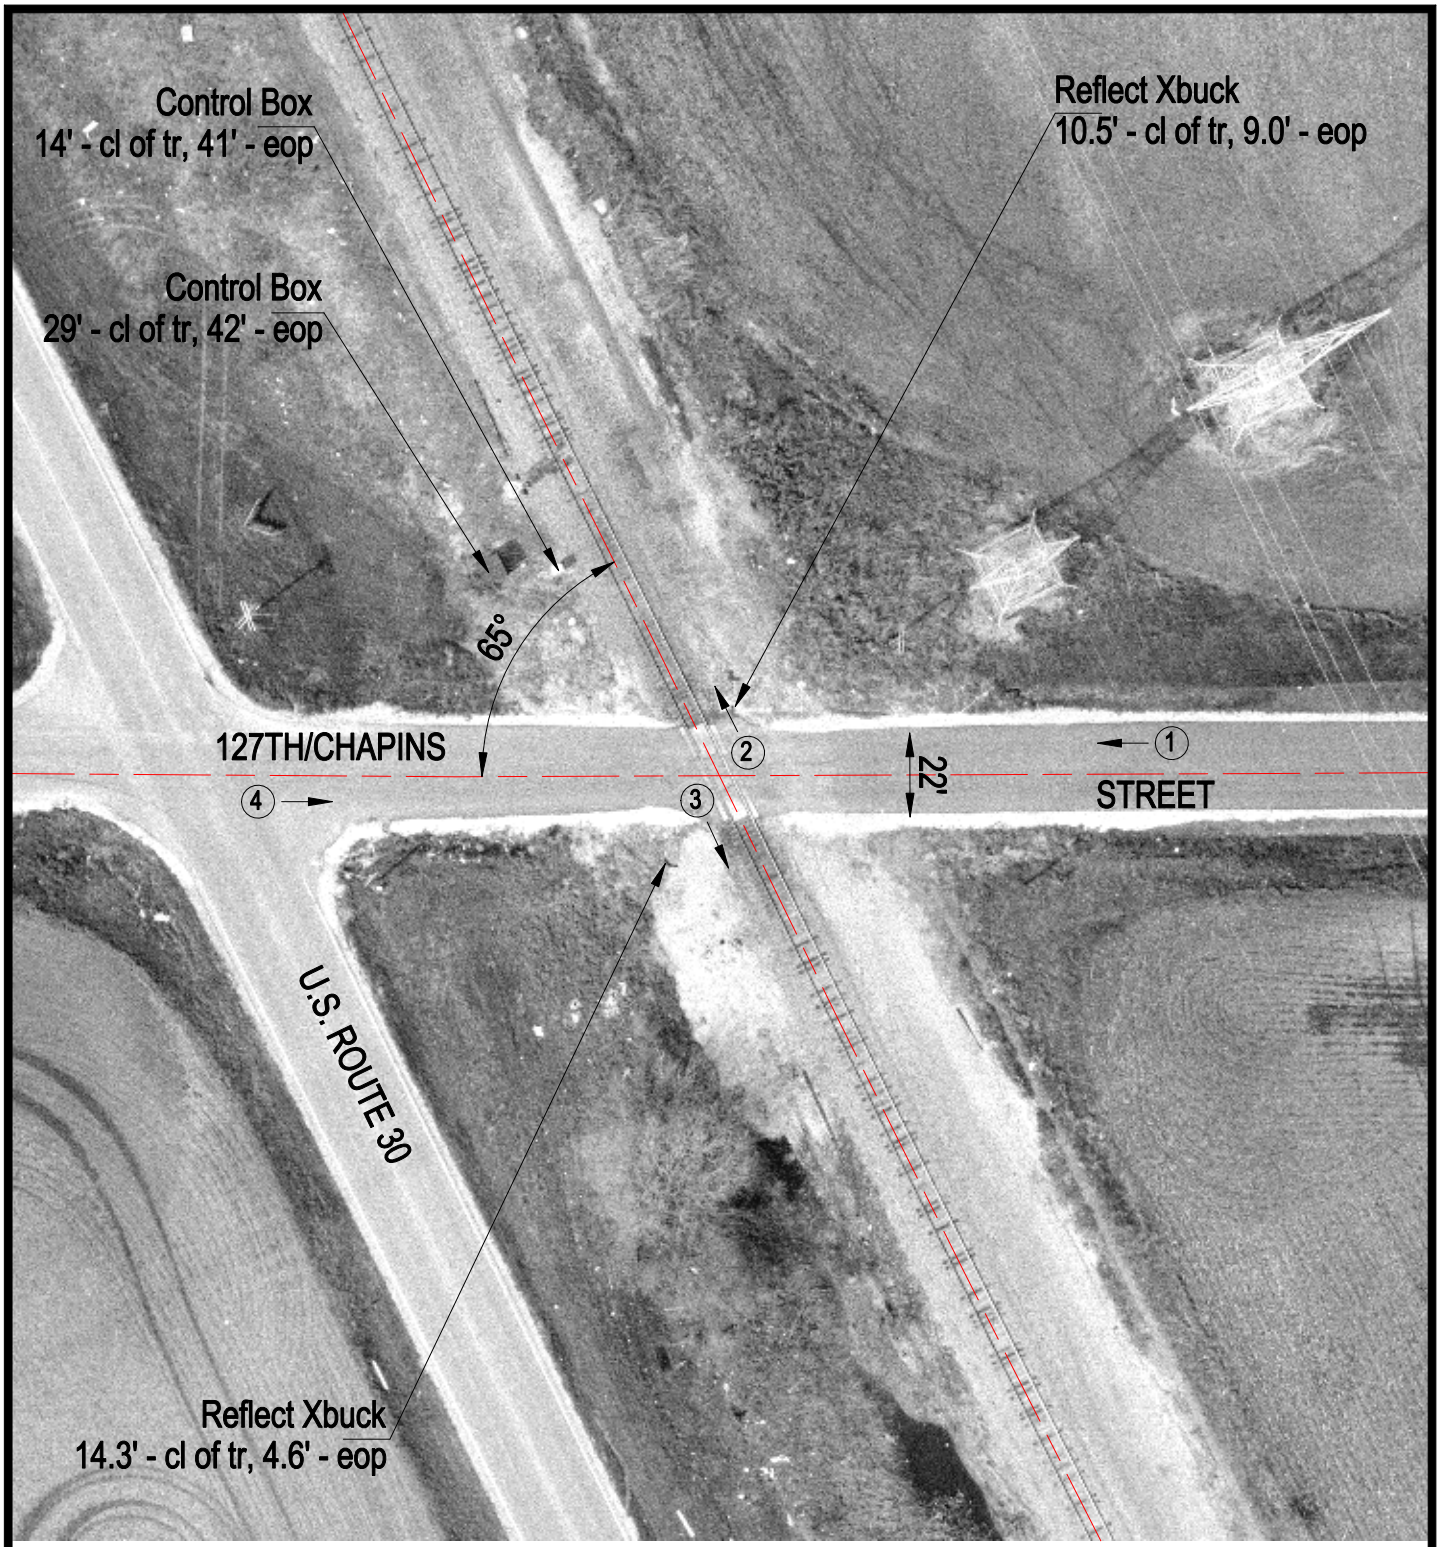

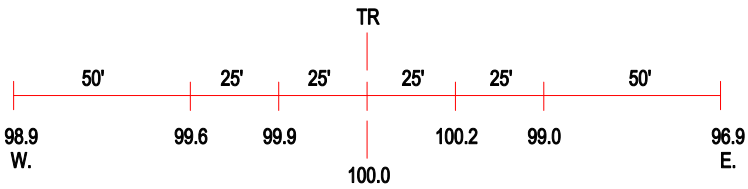

ROAD PROFILE

3 Photo Location

Crossing #:	260573Y
Location:	Will Co., City of Plainfield (N)
Lat/Long:	41°39'06" / 88°13'47"
Railroad:	EJE
Street:	127th Street/Chapins
Railroad Milepost:	12.61
Crossing Protection:	Signs