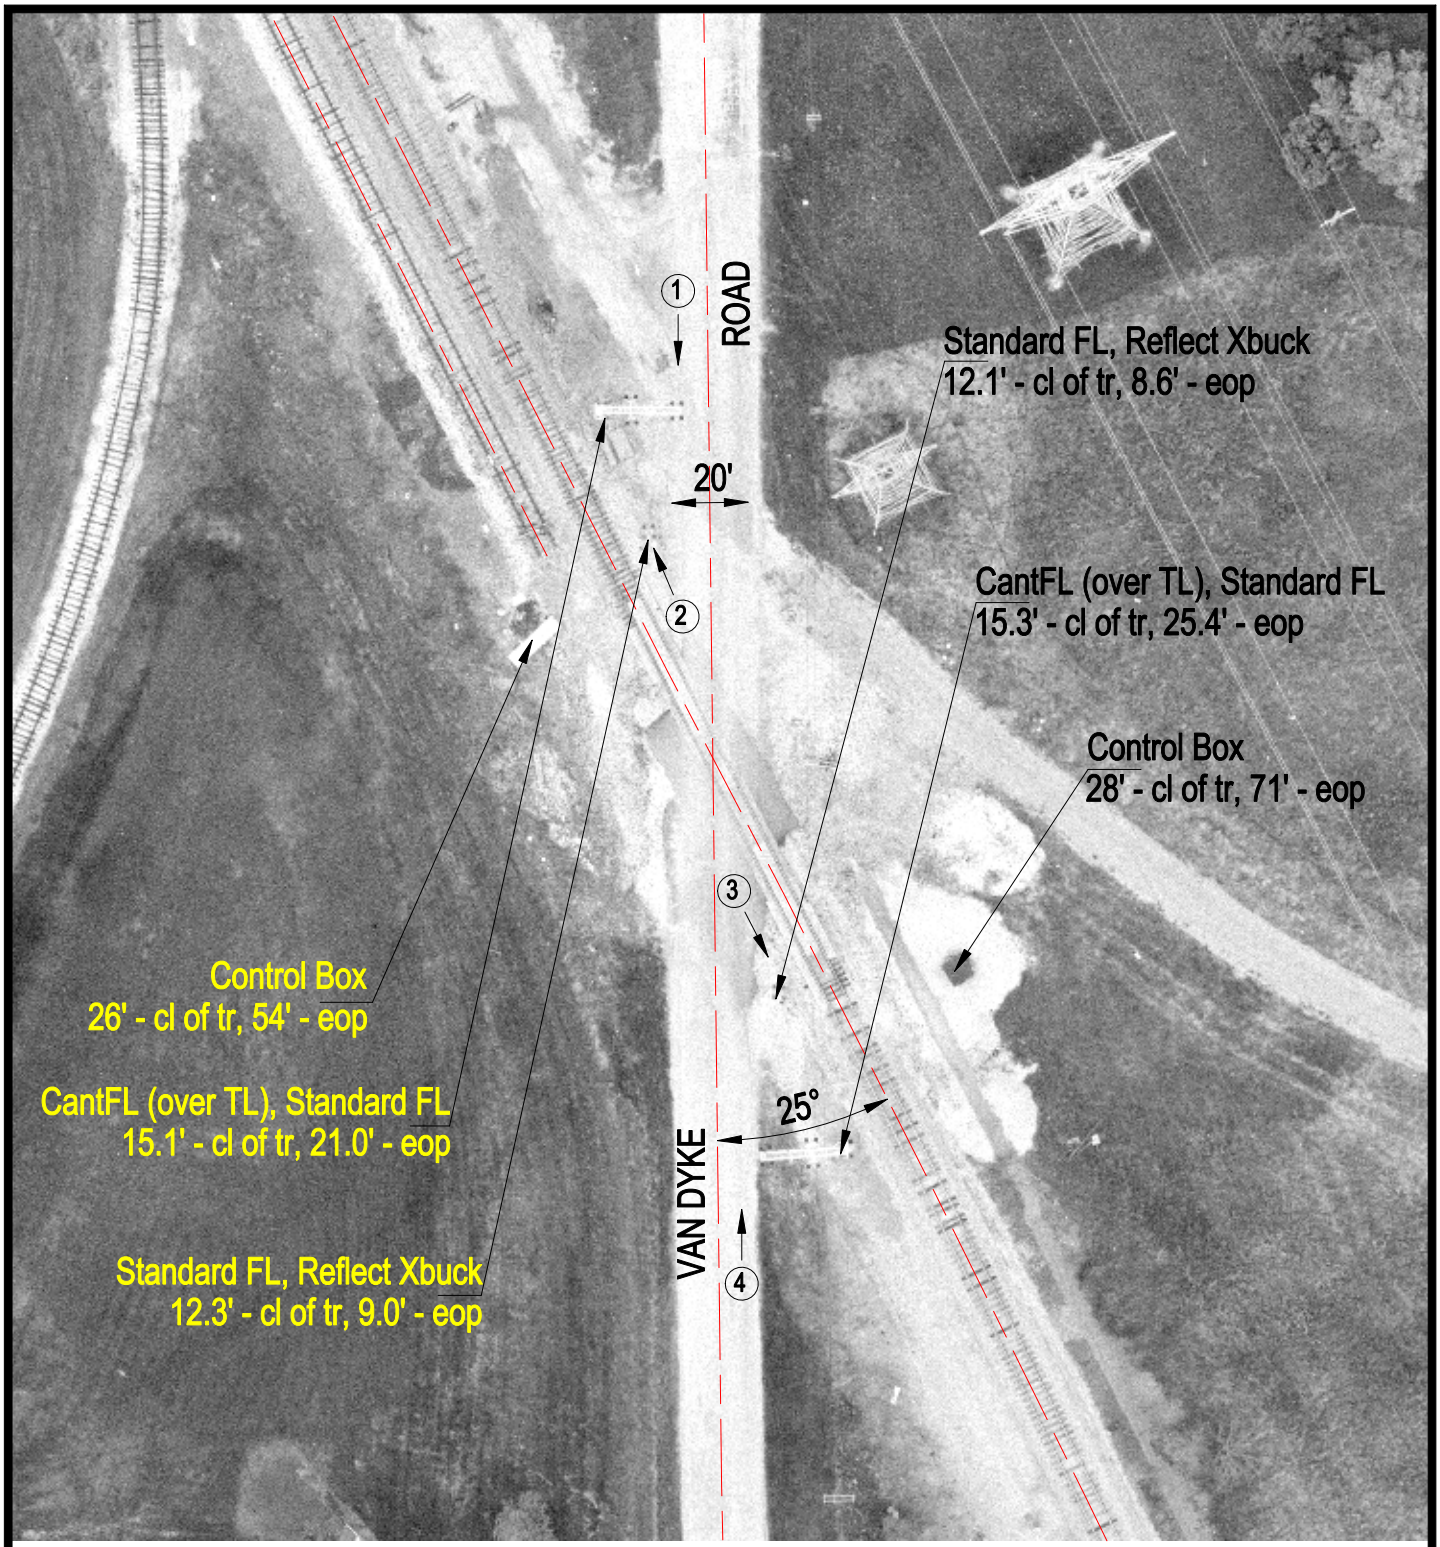

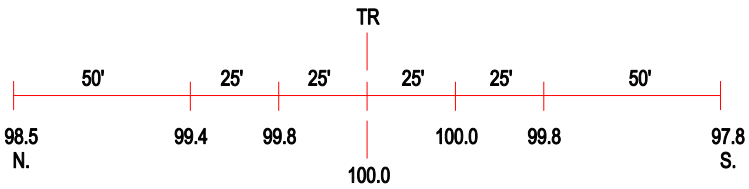

ROAD PROFILE

3 Photo Location

Crossing #:	260576U
Location:	Will Co., City of Plainfield (I)
Lat/Long:	41°37'35" / 88°12'45"
Railroad:	EJE
Street:	Van Dyke Road
Railroad Milepost:	10.59
Crossing Protection:	Train Activated Devices