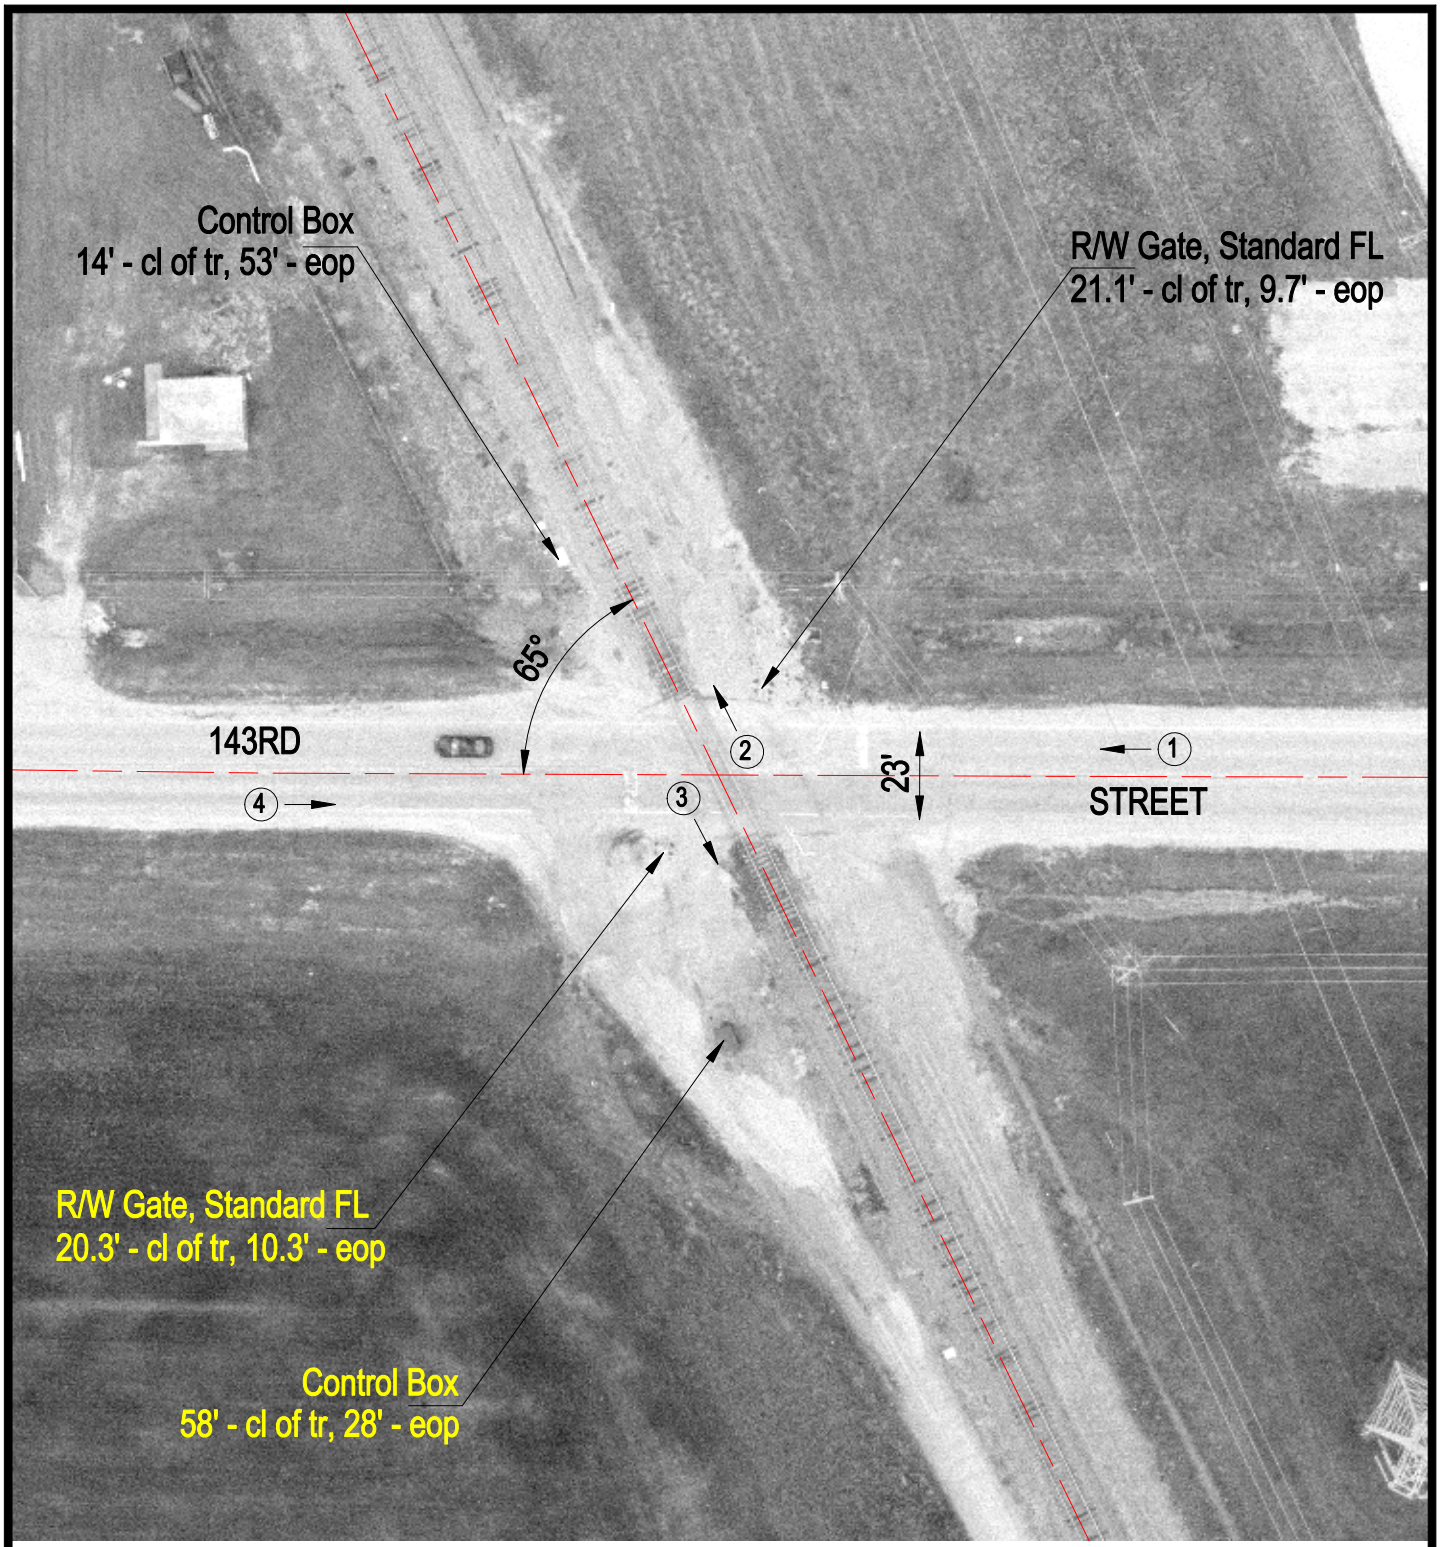


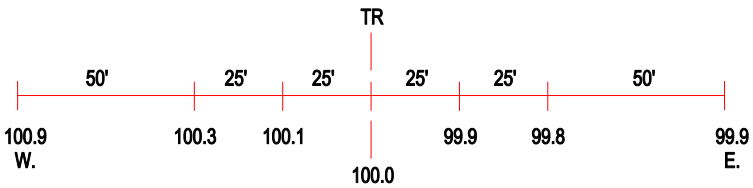


ROAD PROFILE

(3) Photo Location

| | |
|---|---|
| Crossing #: | 260577B |
| Location: | Will Co., City of Plainfield (I) |
| Lat/Long: | 41°37'21" / 88°12'37" |
| Railroad: | EJE |
| Street: | 143rd Street |
| Railroad Milepost: | 10.33 |
| Crossing Protection: | Train Activated Devices |