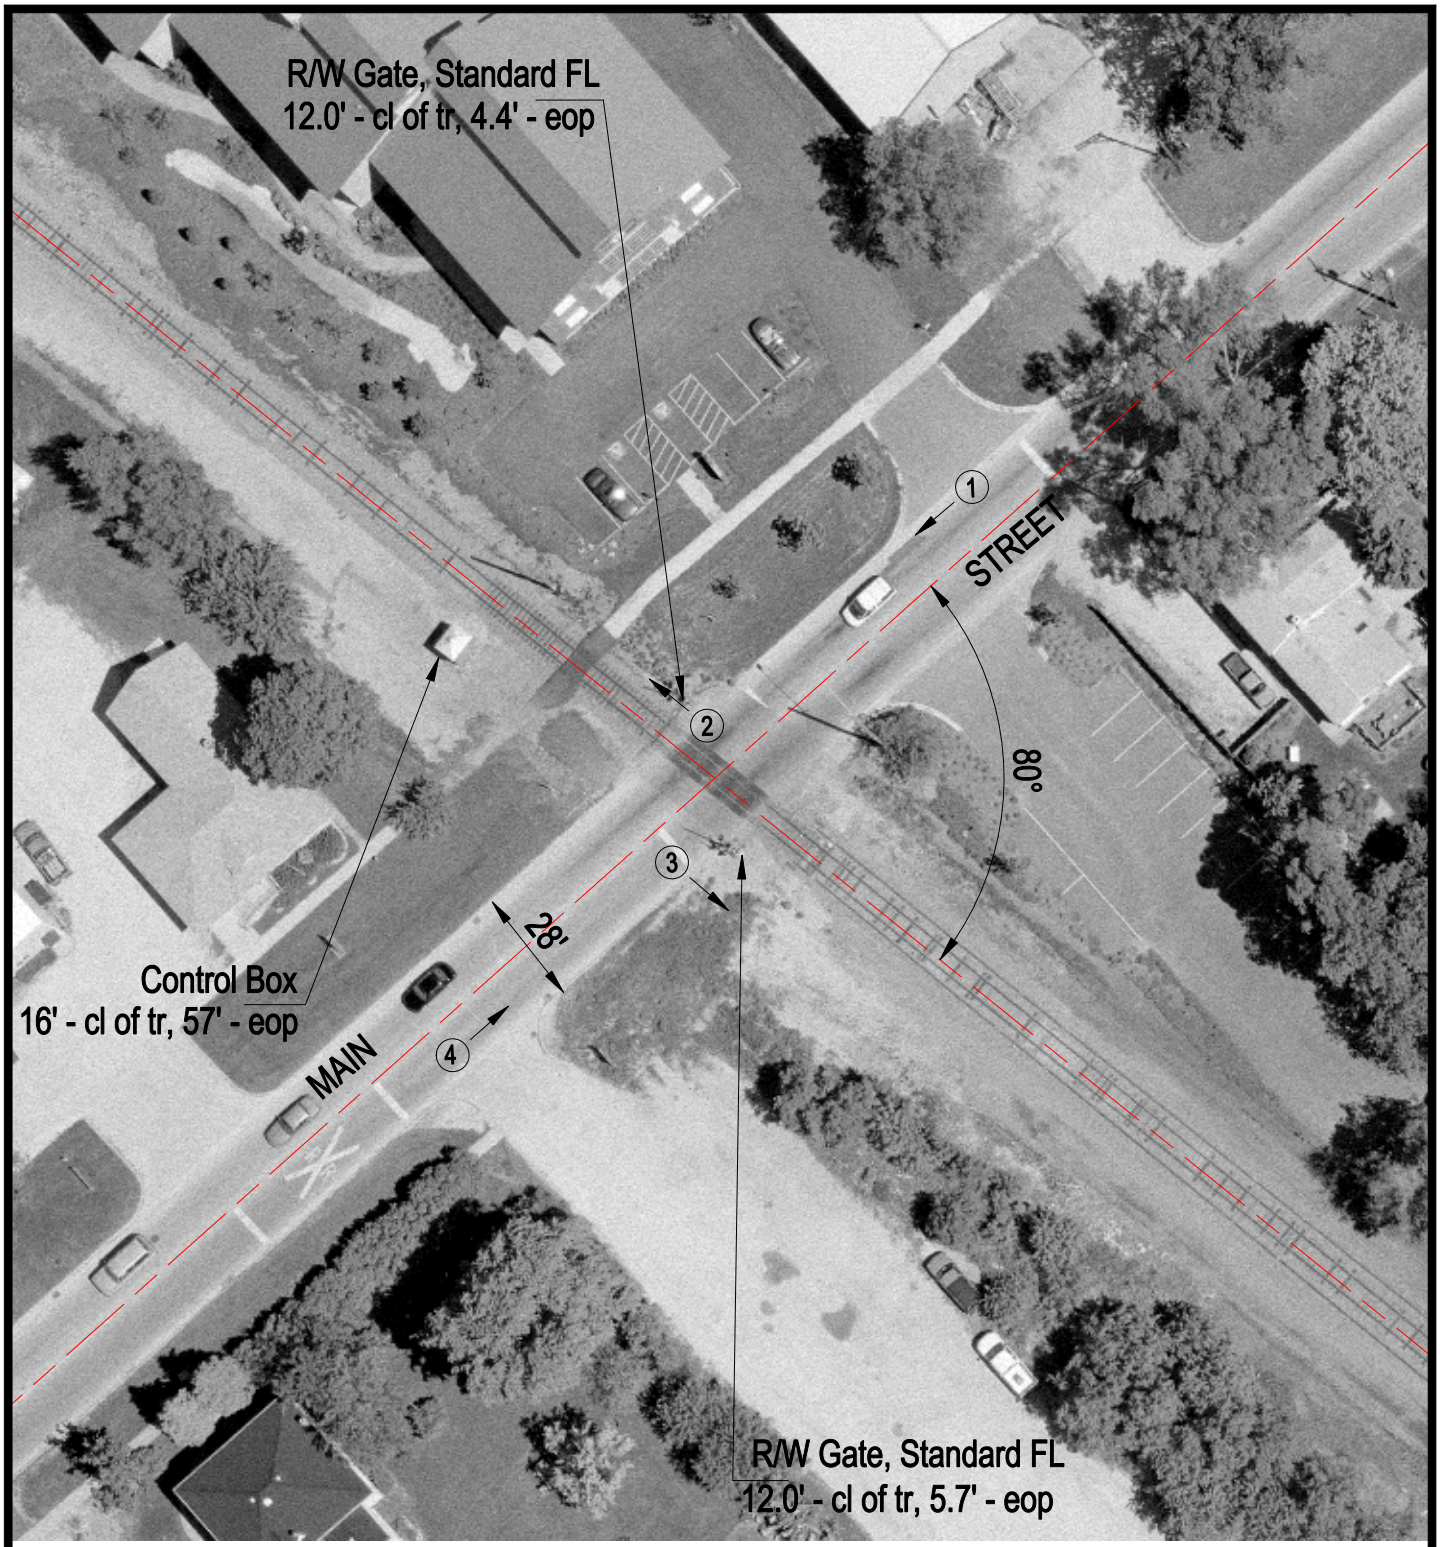


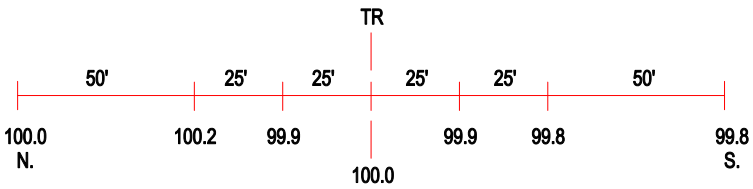


ROAD PROFILE

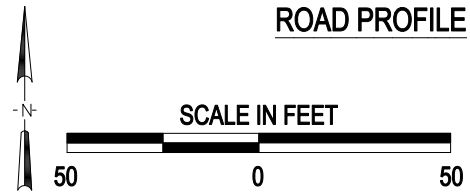


3 Photo Location

| | |
|---|---|
| Crossing #: | 260581R |
| Location: | Will Co., City of Plainfield (N) |
| Lat/Long: | 41°36'50" / 88°12'00" |
| Railroad: | EJE |
| Street: | Main Street |
| Railroad Milepost: | 9.53 |
| Crossing Protection: | Train Activated Devices |