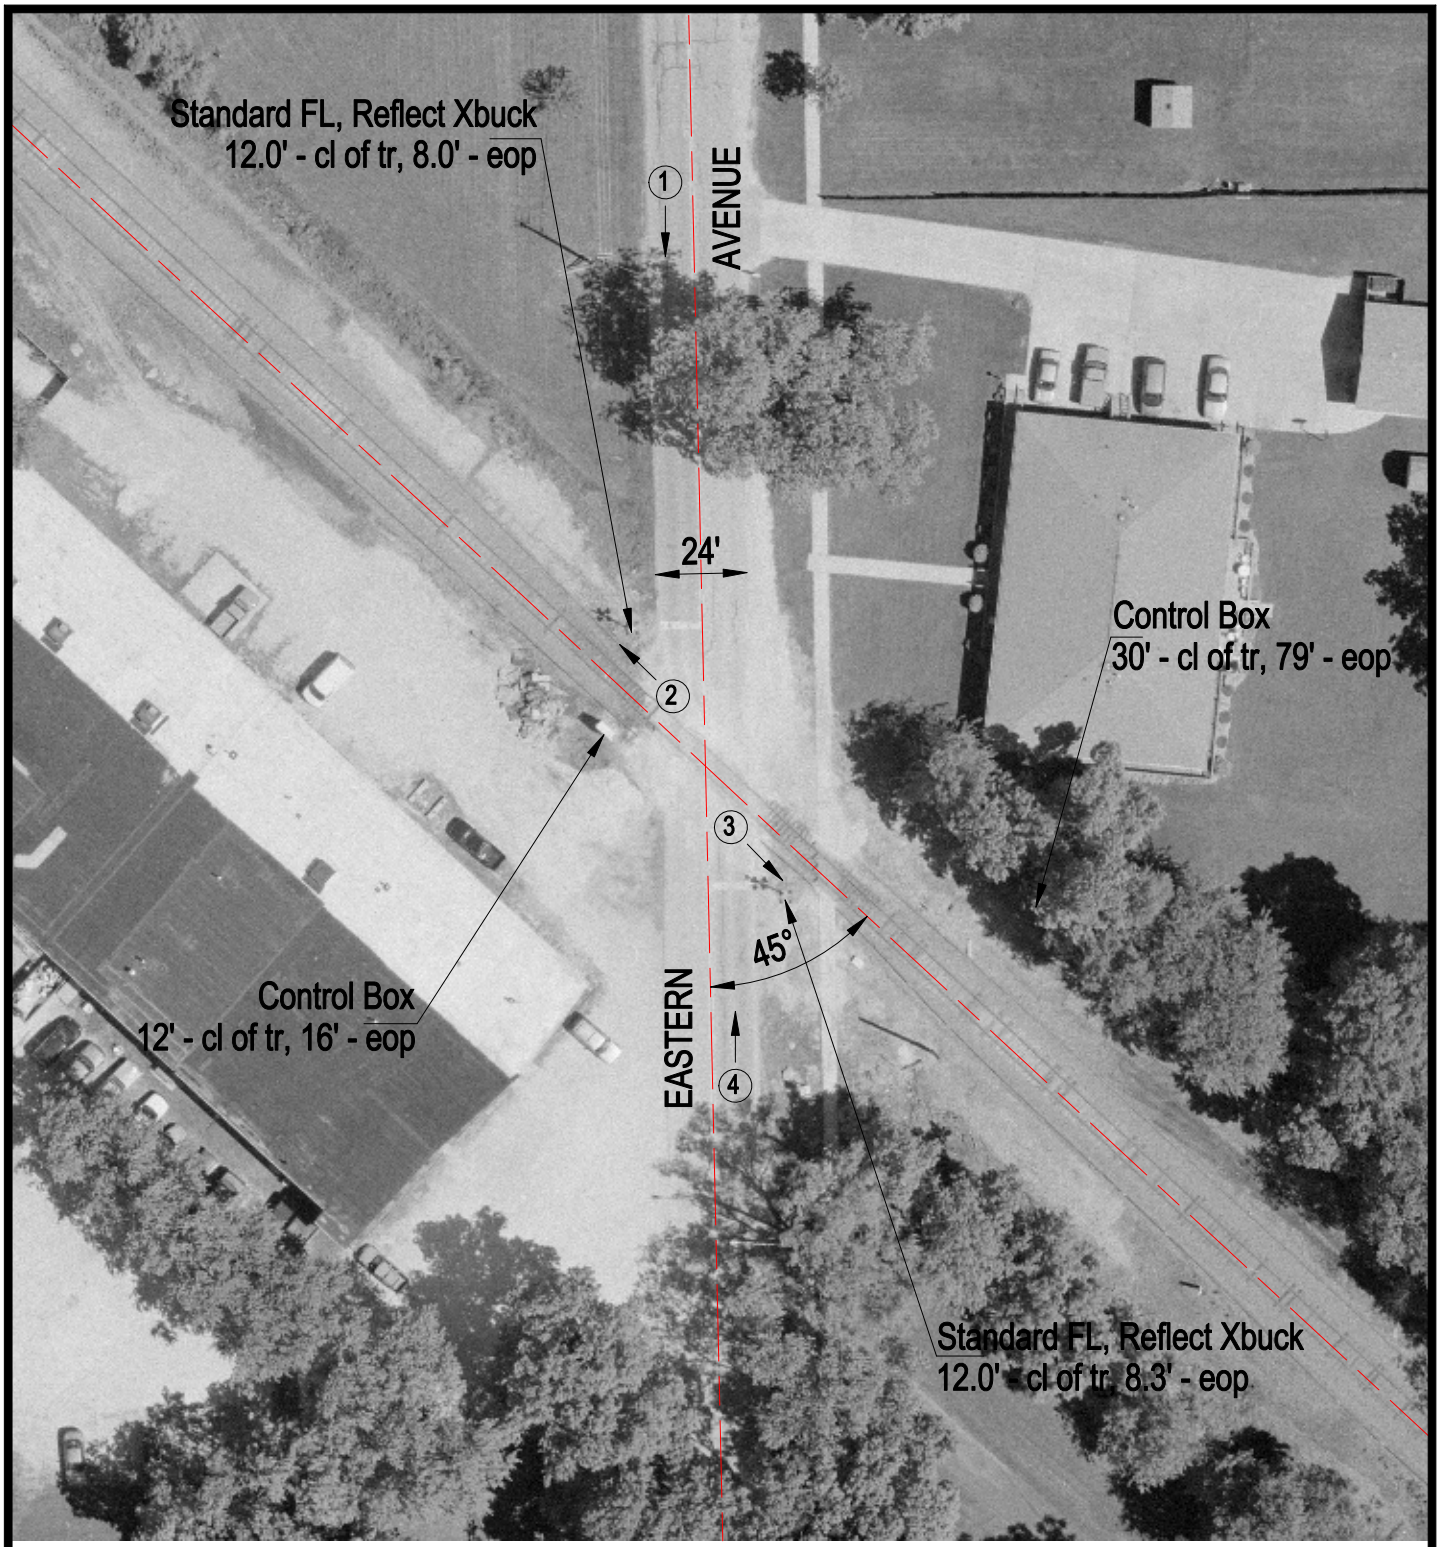


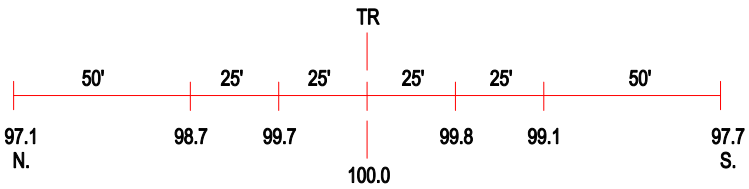


ROAD PROFILE

3 Photo Location

| | |
|---|---|
| Crossing #: | 260583E |
| Location: | Will Co., City of Plainfield (I) |
| Lat/Long: | 41°36'42" / 88°11'47" |
| Railroad: | EJE |
| Street: | Eastern Avenue |
| Railroad Milepost: | 9.28 |
| Crossing Protection: | Train Activated Devices |