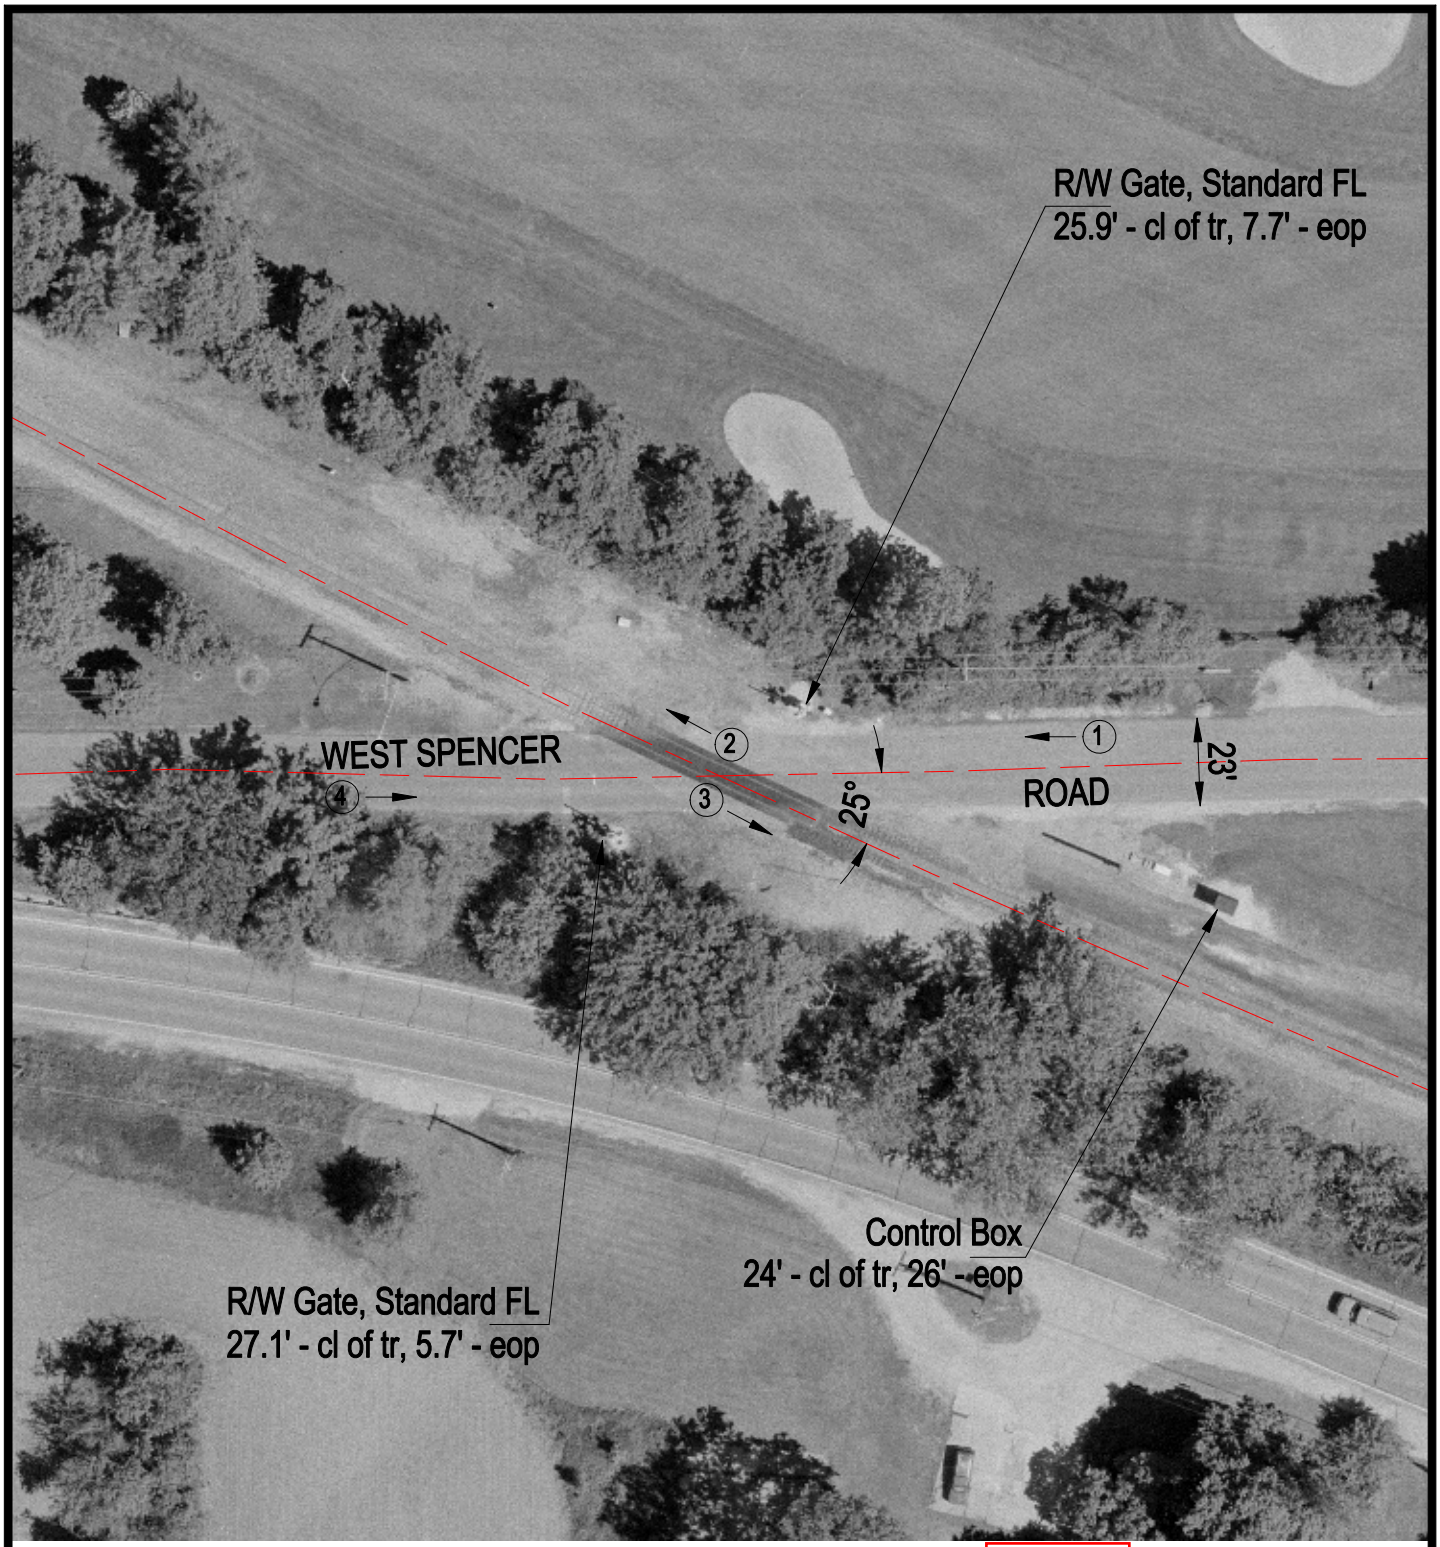

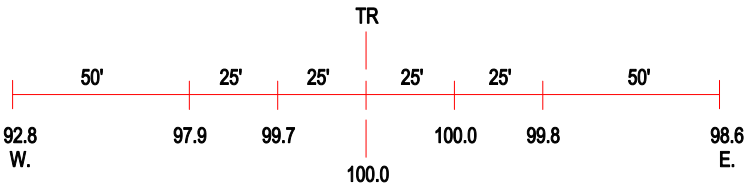

ROAD PROFILE

(3) Photo Location

Crossing #: 260606J ~~260607R~~

Location: Will Co., City of Joliet (N)

Lat/Long: 41°29'47" / 88°03'25"

Railroad: EJE

Street: West Spencer Road

Railroad Milepost: 3.15 ~~4.22~~

Crossing Protection: Train Activated Devices