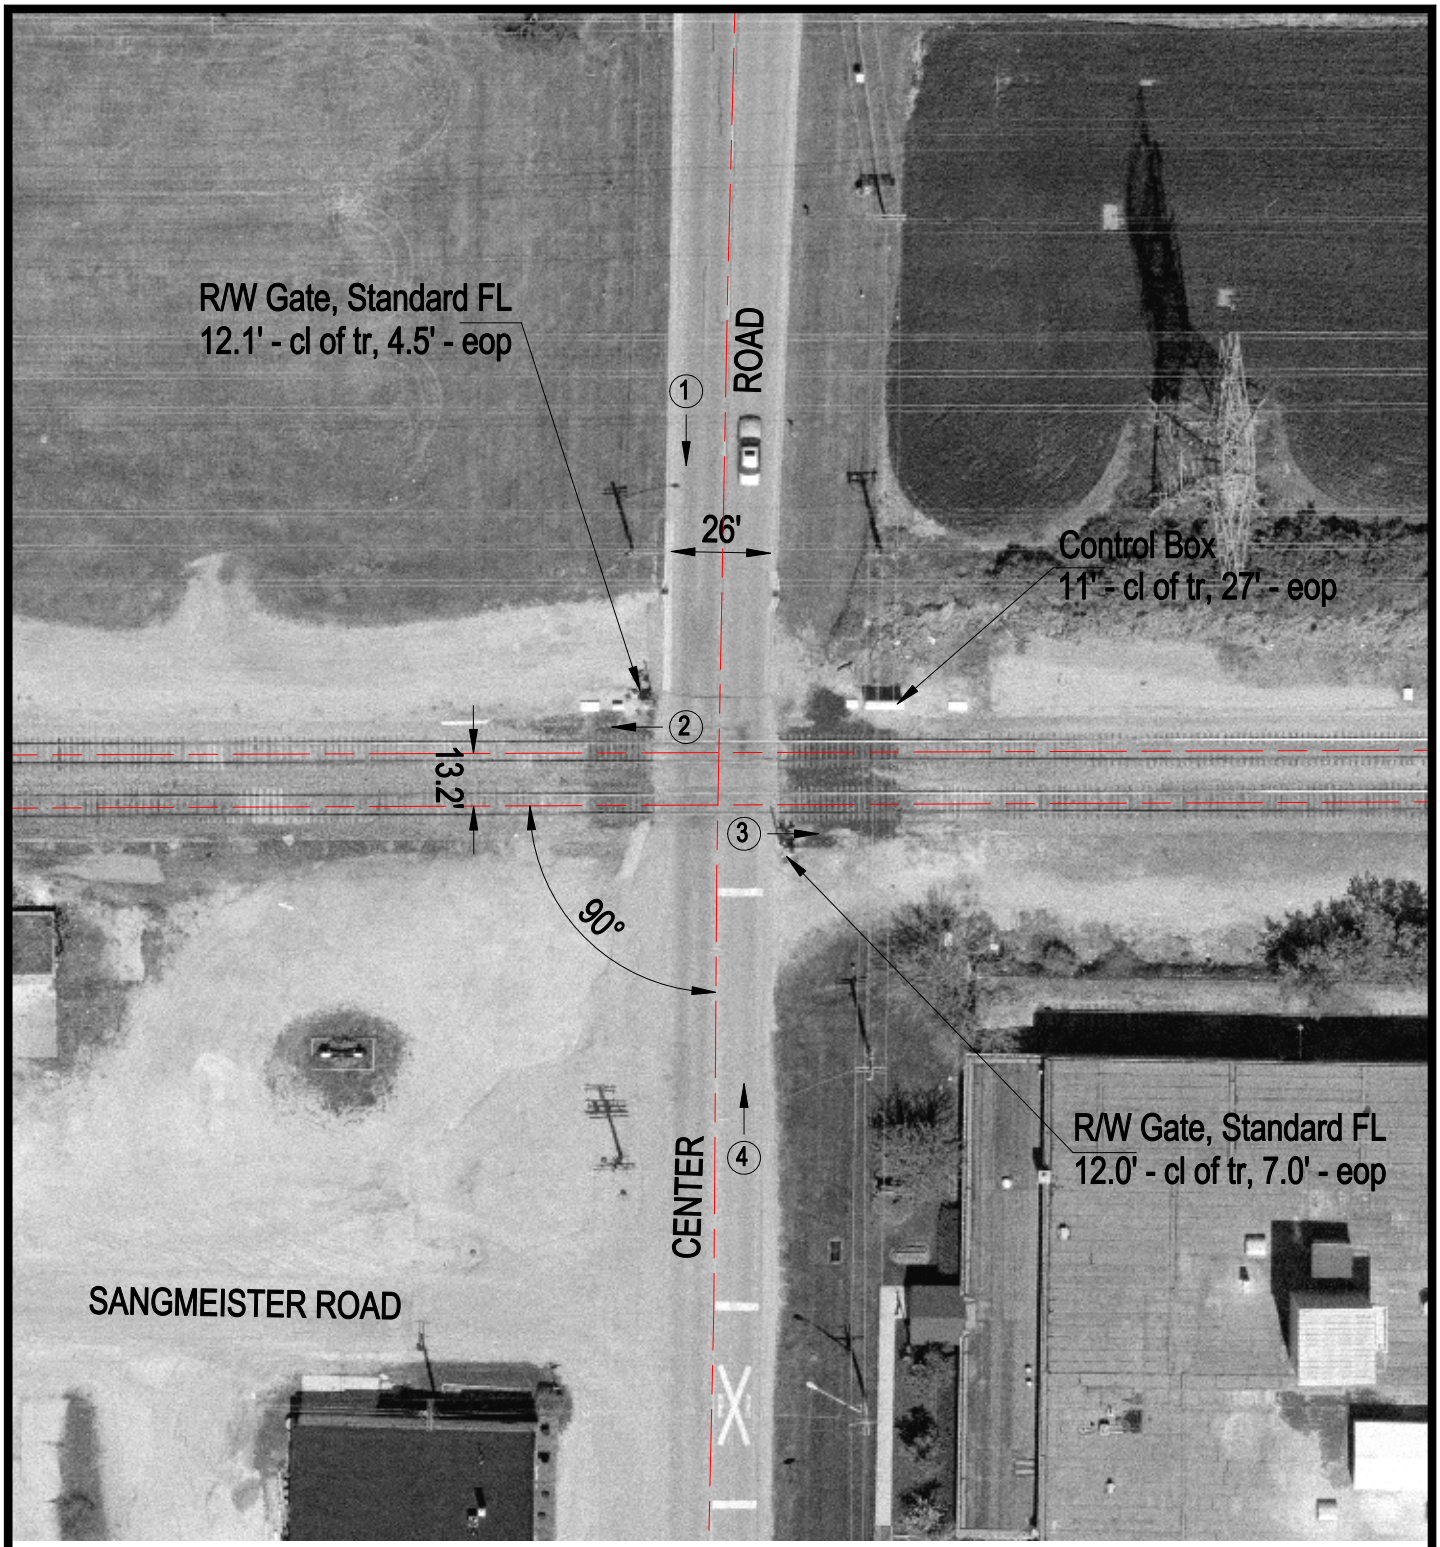

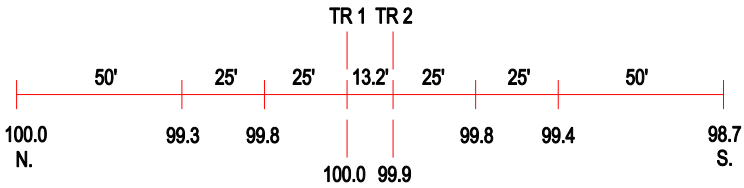

ROAD PROFILE

3 Photo Location

Crossing #:	260623A
Location:	Will Co., City of Frankfort (I)
Lat/Long:	41°29'32" / 87°50'54"
Railroad:	EJE
Street:	Center Road
Railroad Milepost:	14.05
Crossing Protection:	Train Activated Devices