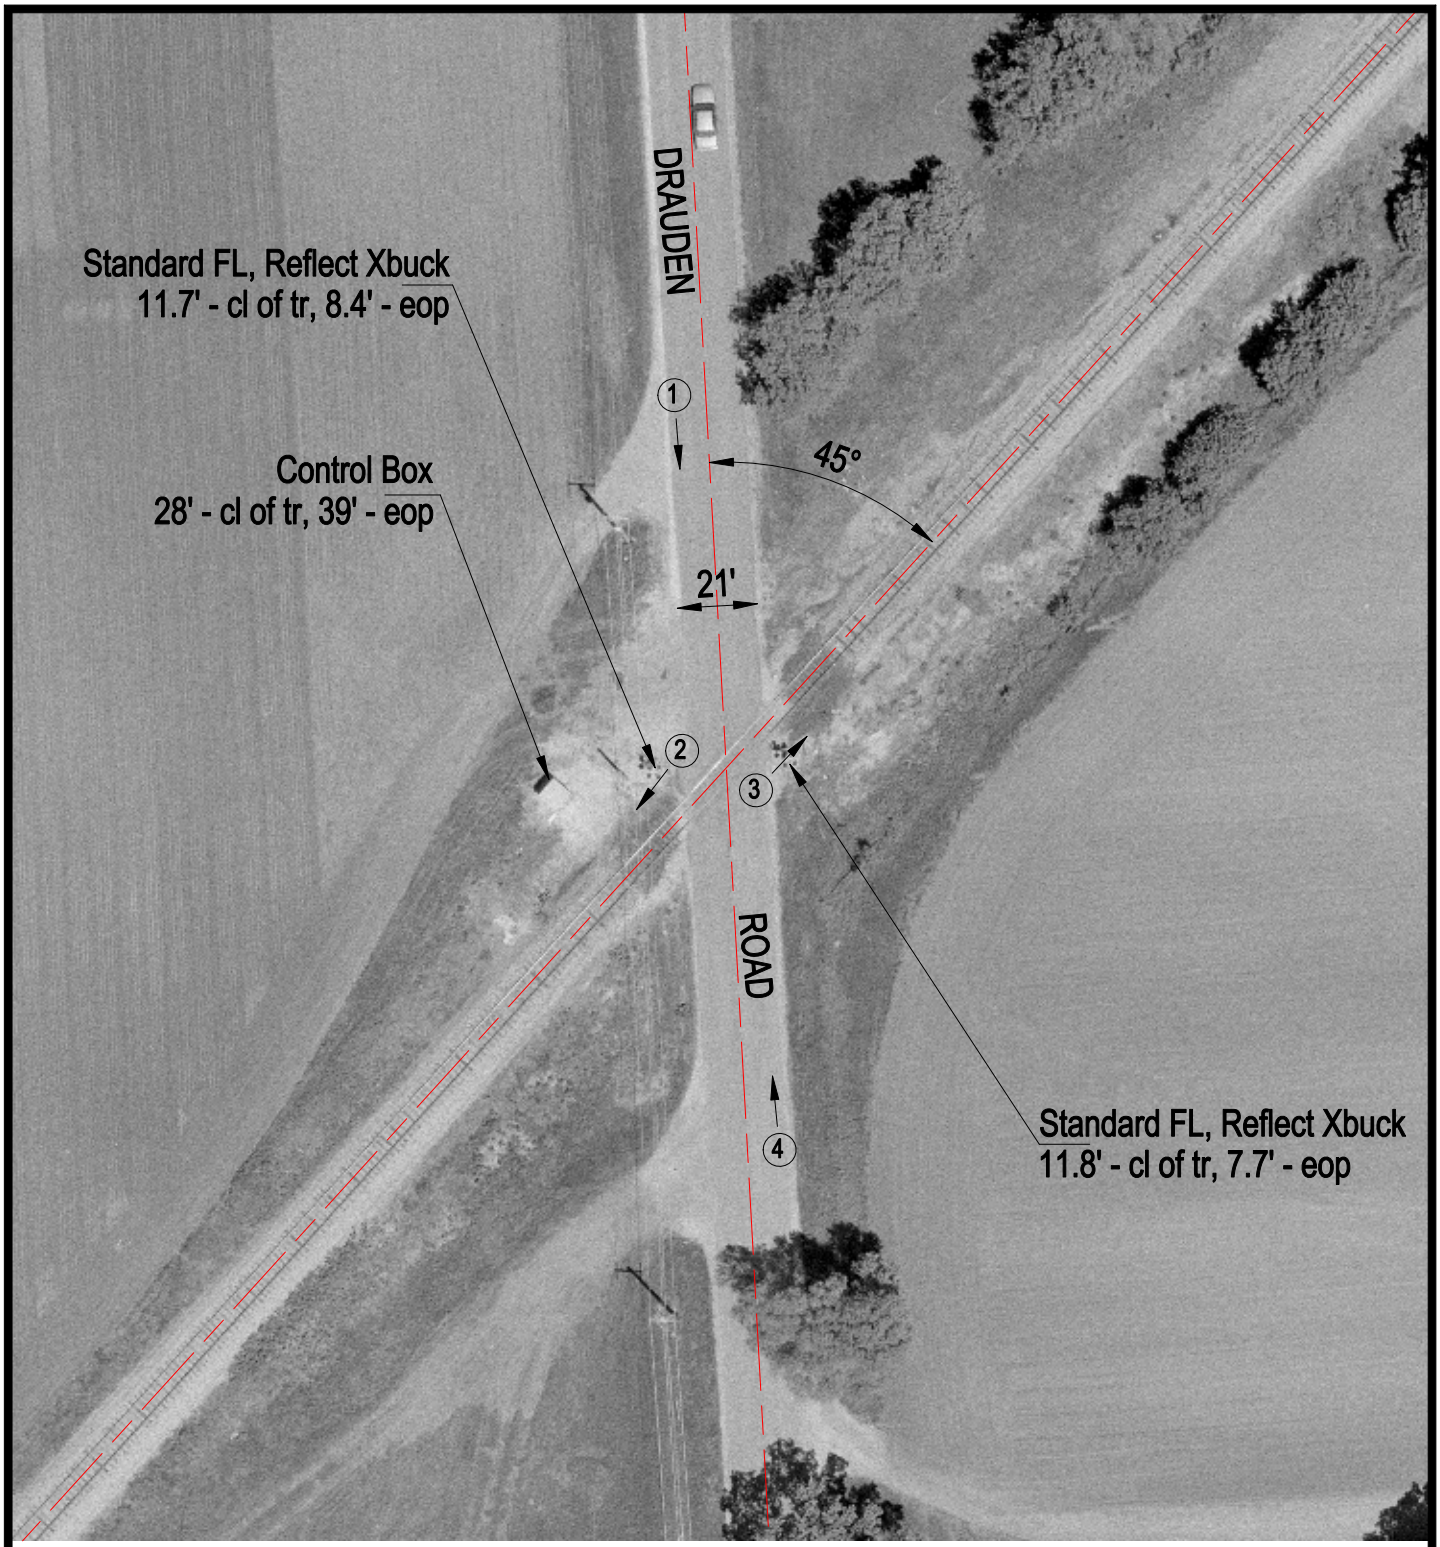

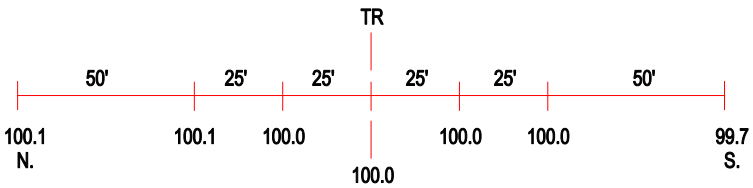

ROAD PROFILE

(3) Photo Location

Crossing #:	261004W
Location:	Will Co., City of Plainfield (N)
Lat/Long:	41°35'20" / 88°13'49"
Railroad:	EJE
Street:	Drauden Road
Railroad Milepost:	12.31
Crossing Protection:	Train Activated Devices