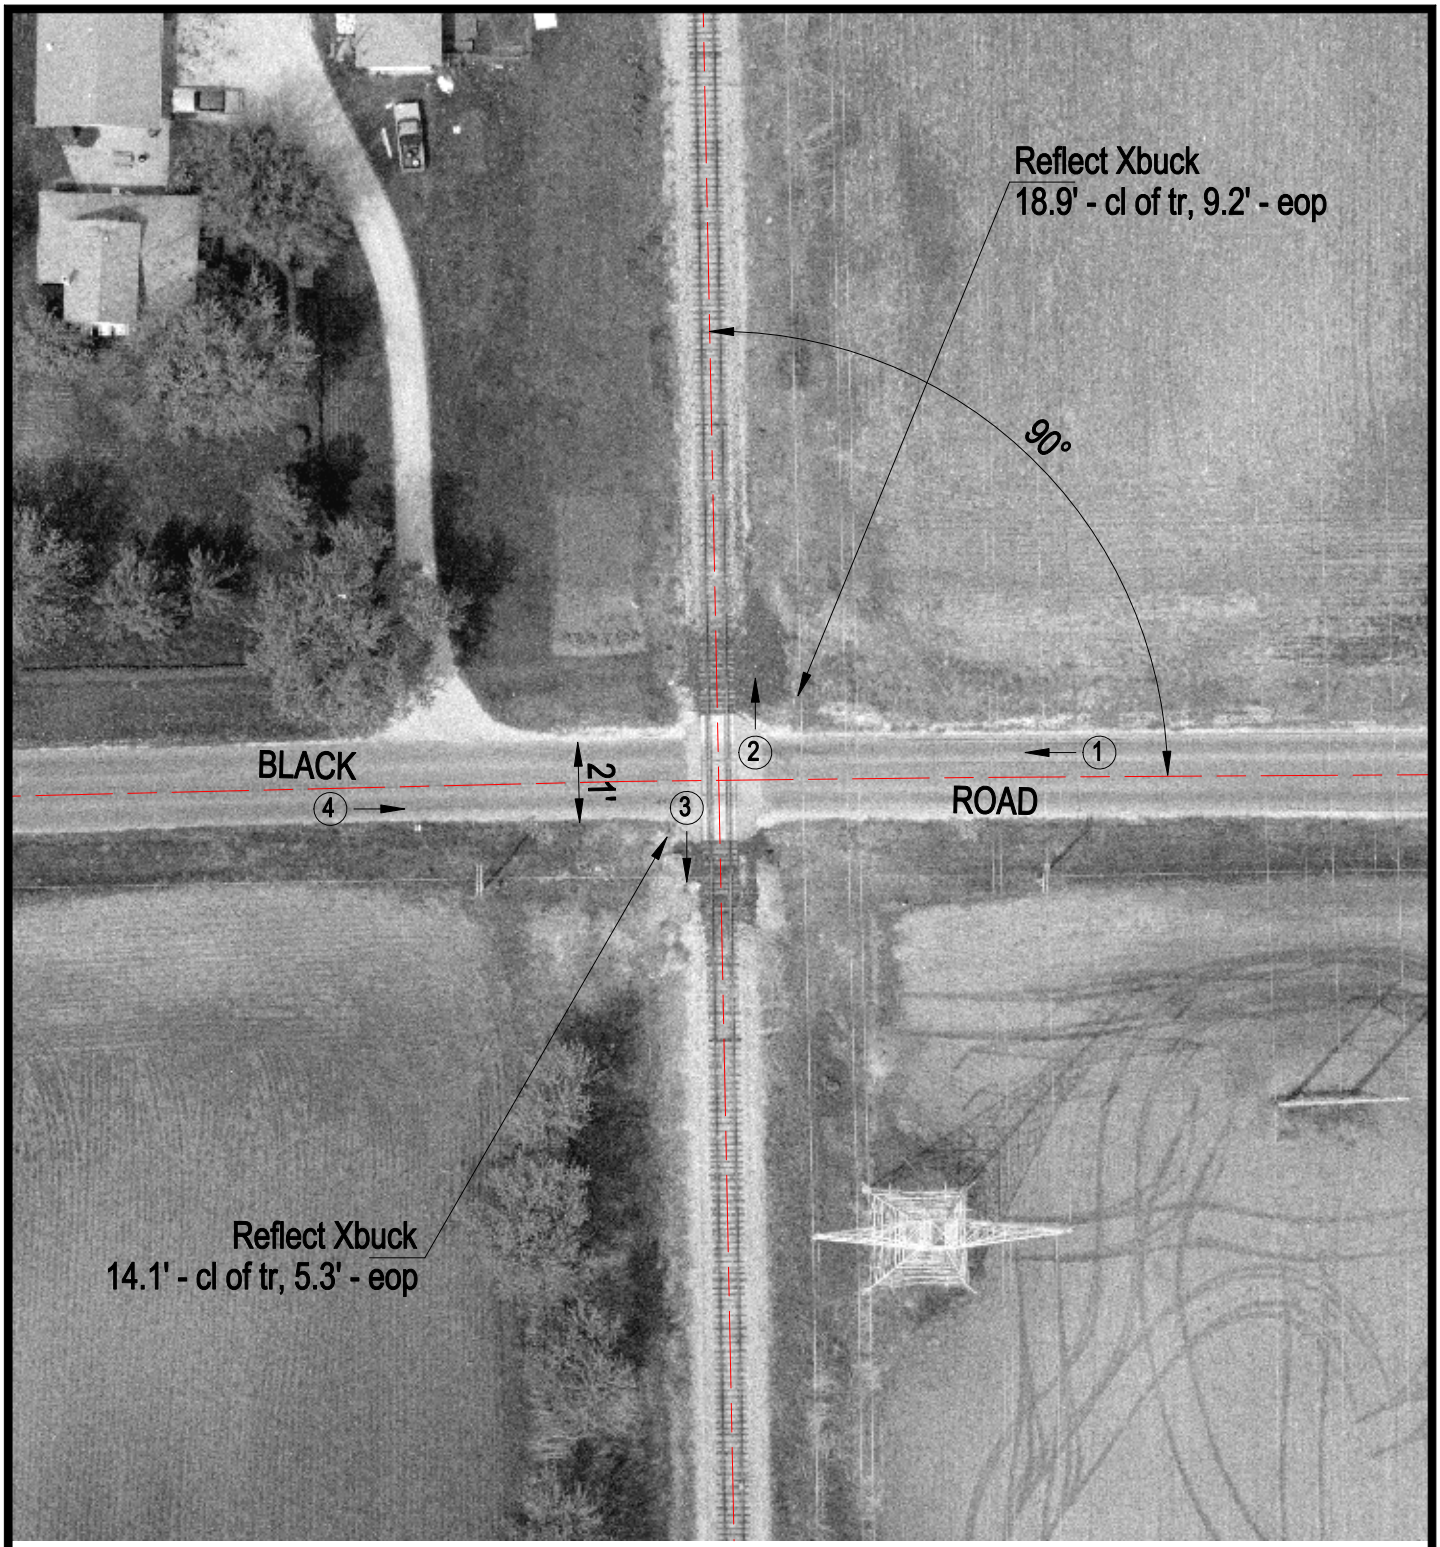

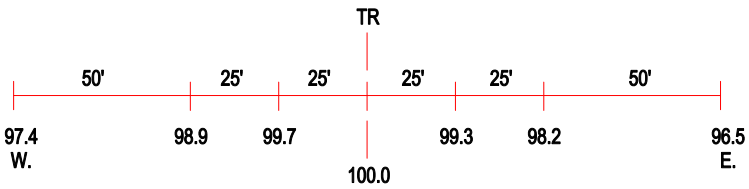

ROAD PROFILE

3 Photo Location

Crossing #:	261008Y
Location:	Will Co., City of Joliet (N)
Lat/Long:	41°32'08" / 88°14'14"
Railroad:	EJE
Street:	Black Road
Railroad Milepost:	16.16
Crossing Protection:	Signs