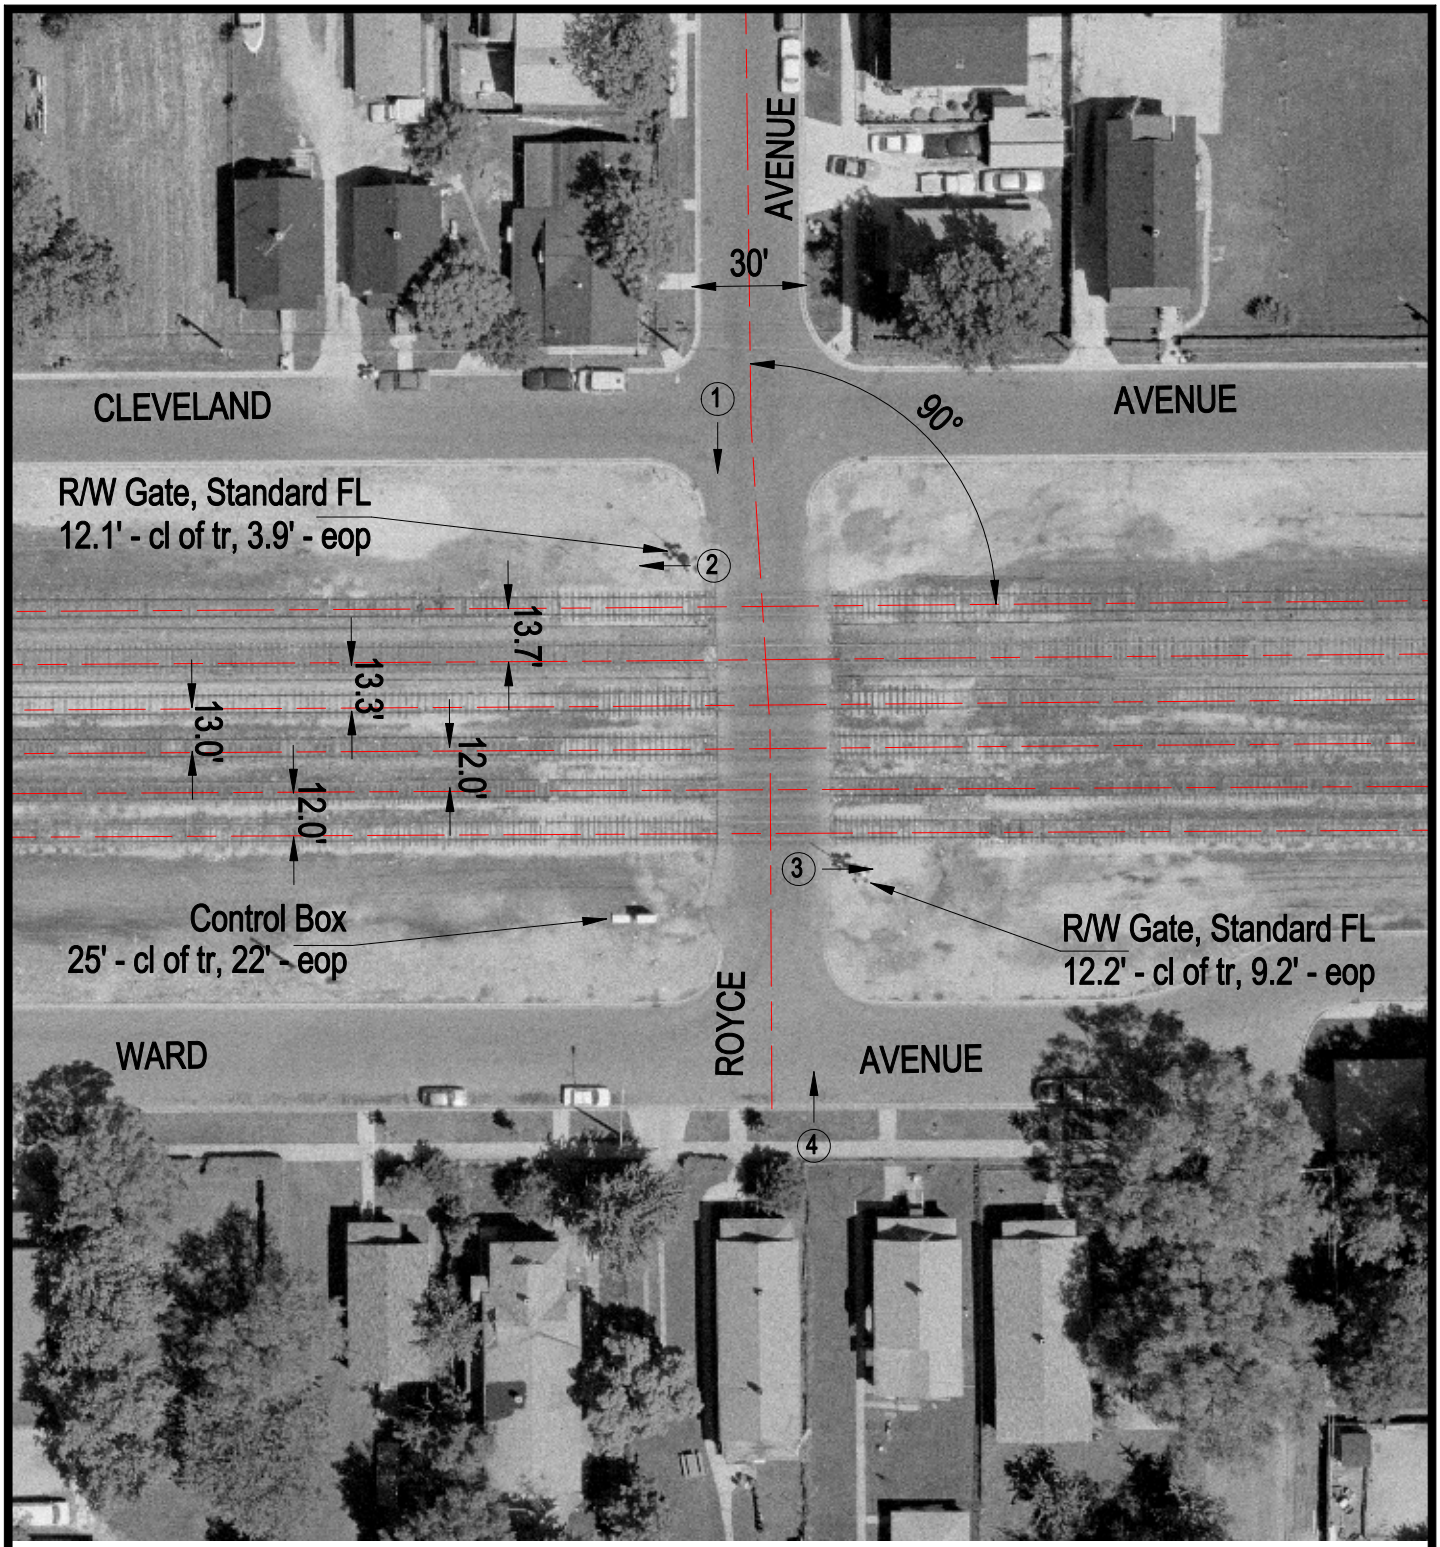

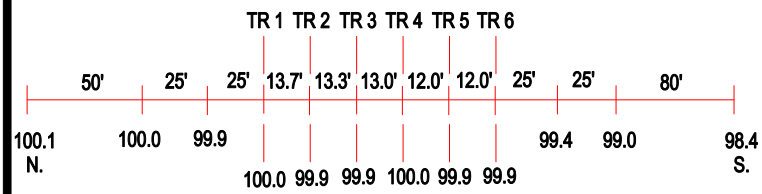

ROAD PROFILE

(3) Photo Location

Crossing #:	261061K
Location:	Will Co., City of Joliet (I)
Lat/Long:	41°32'19" / 88°04'05"
Railroad:	EJE
Street:	Royce Avenue
Railroad Milepost:	1.28
Crossing Protection:	Train Activated Devices