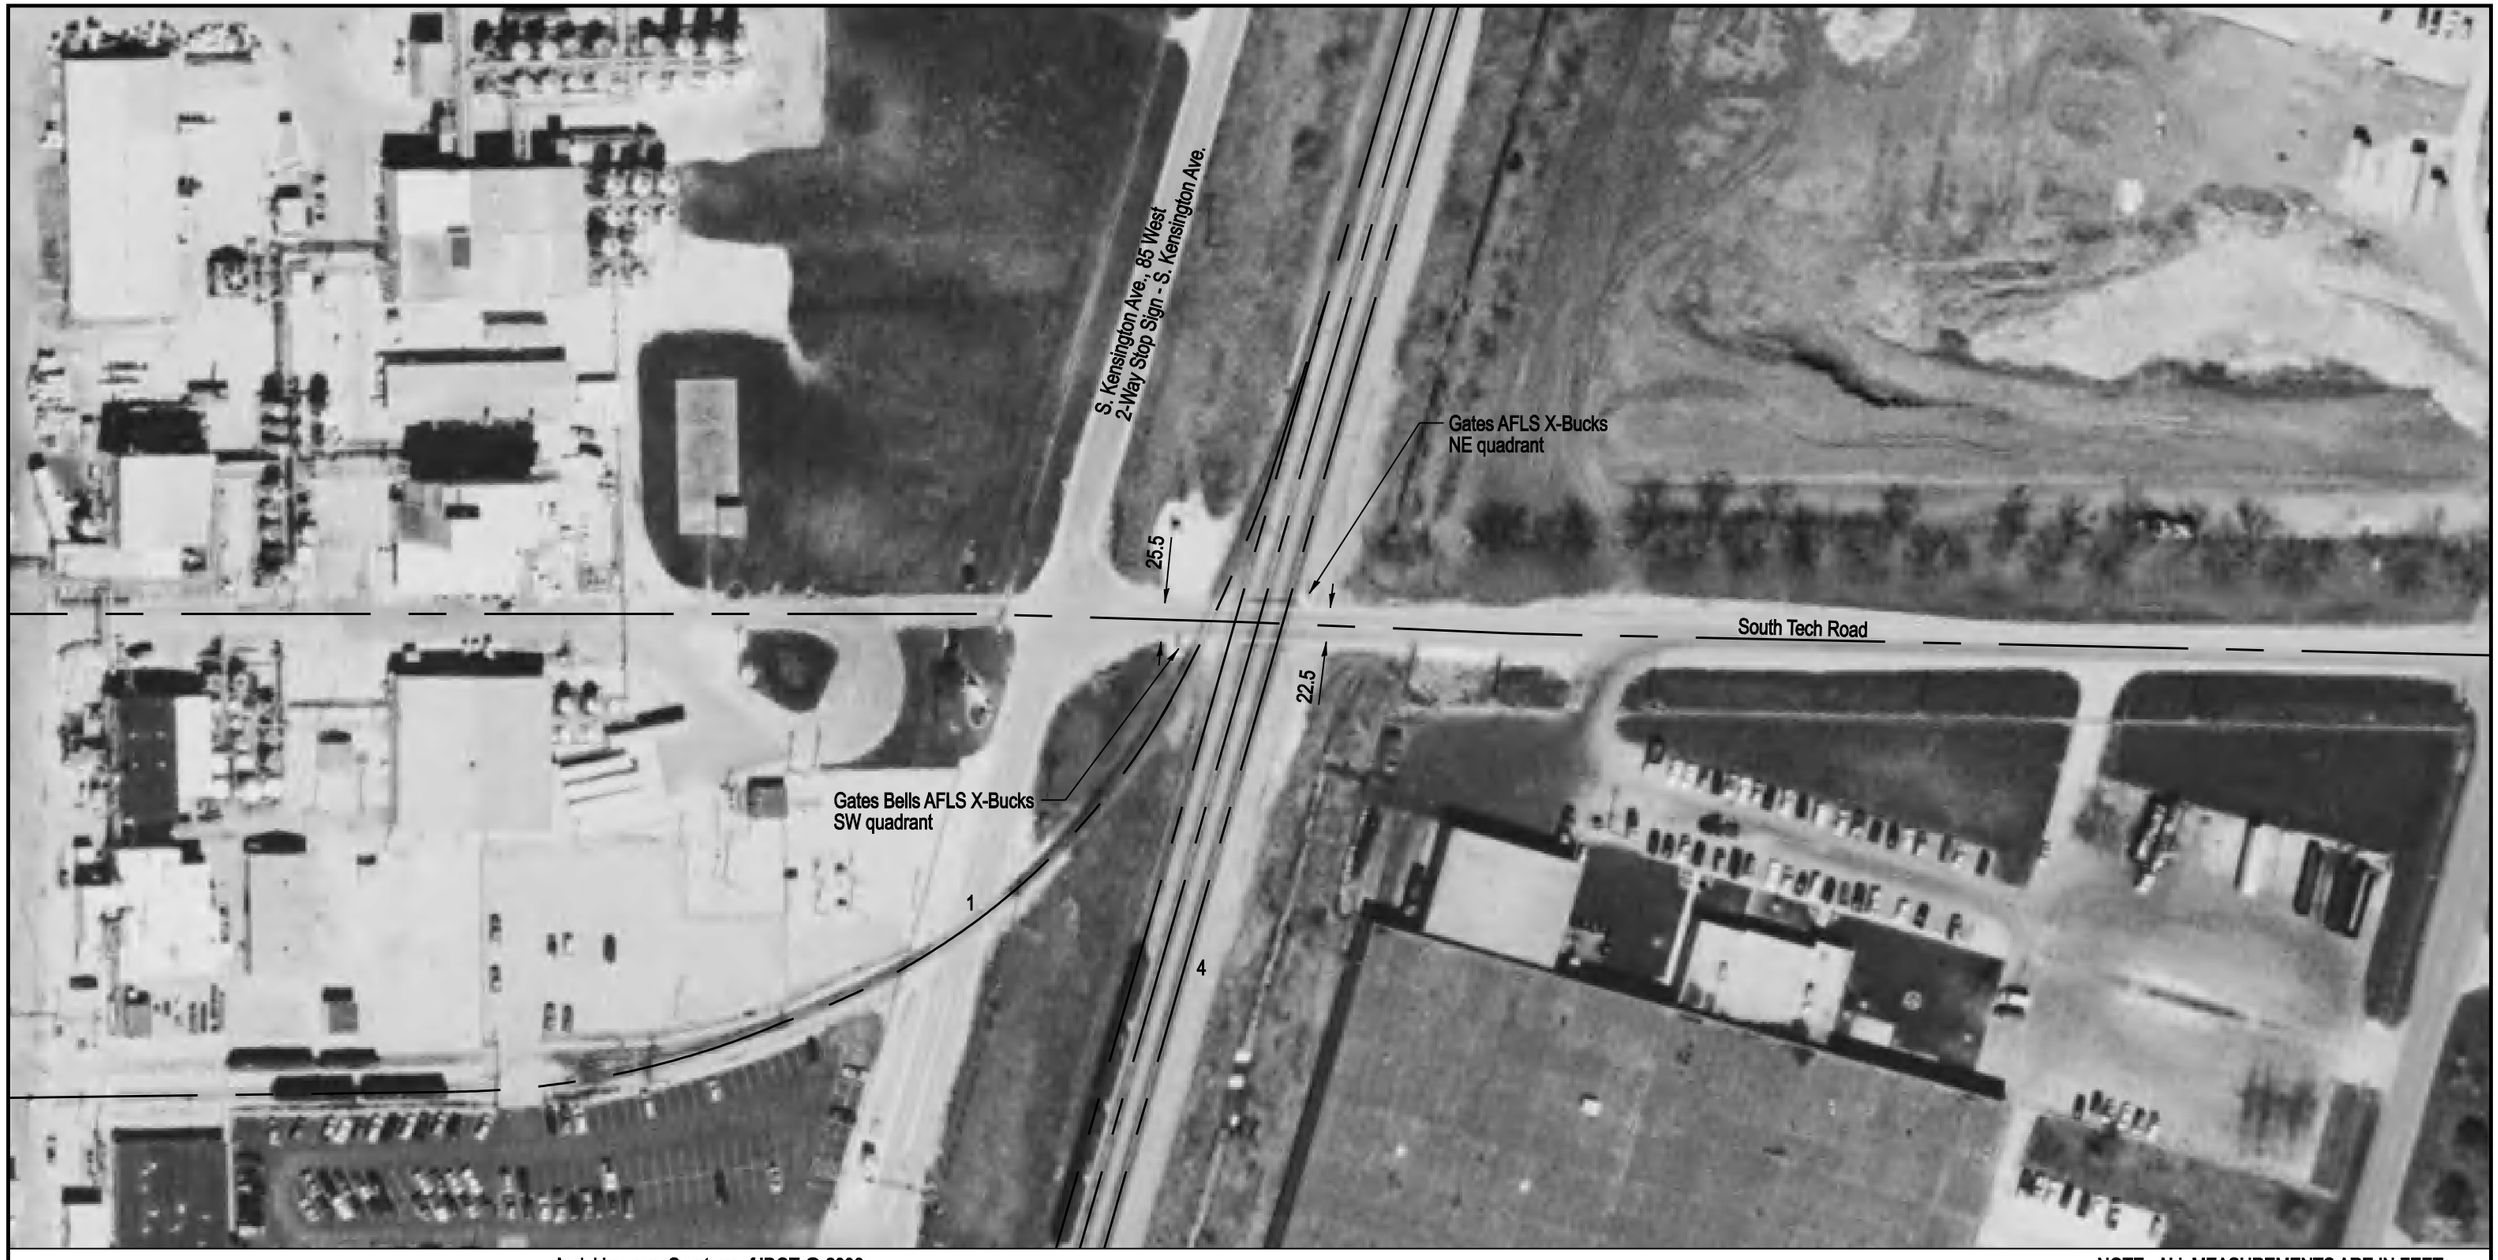

Aerial Imagery Courtesy of IDOT @ 2006

NOTE: ALL MEASUREMENTS ARE IN FEET

DOT/AAR Inventory #: 288954U

Location: Kankakee Co., In Kankakee, IL

Lat/Long: 41° 5' 11"/-87° 52' 37"

Railroad Milepost-Line: 58.2-M

Crossing Angle (Deg.): 70

Crossing Width (By Track): 29.5, 30.5, 32.5, 32.5 (1 to 4)

Number of Tracks: 4

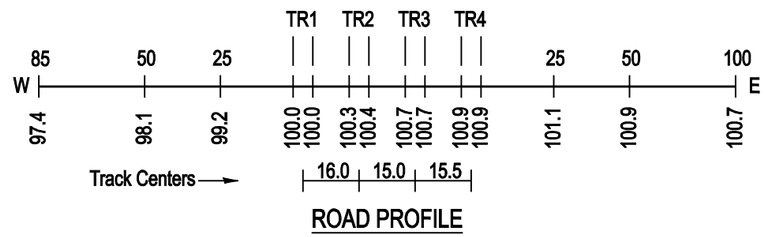

ROAD PROFILE

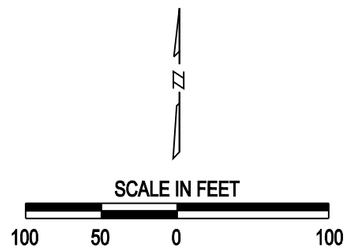

Copyright 2010 by The State of Illinois