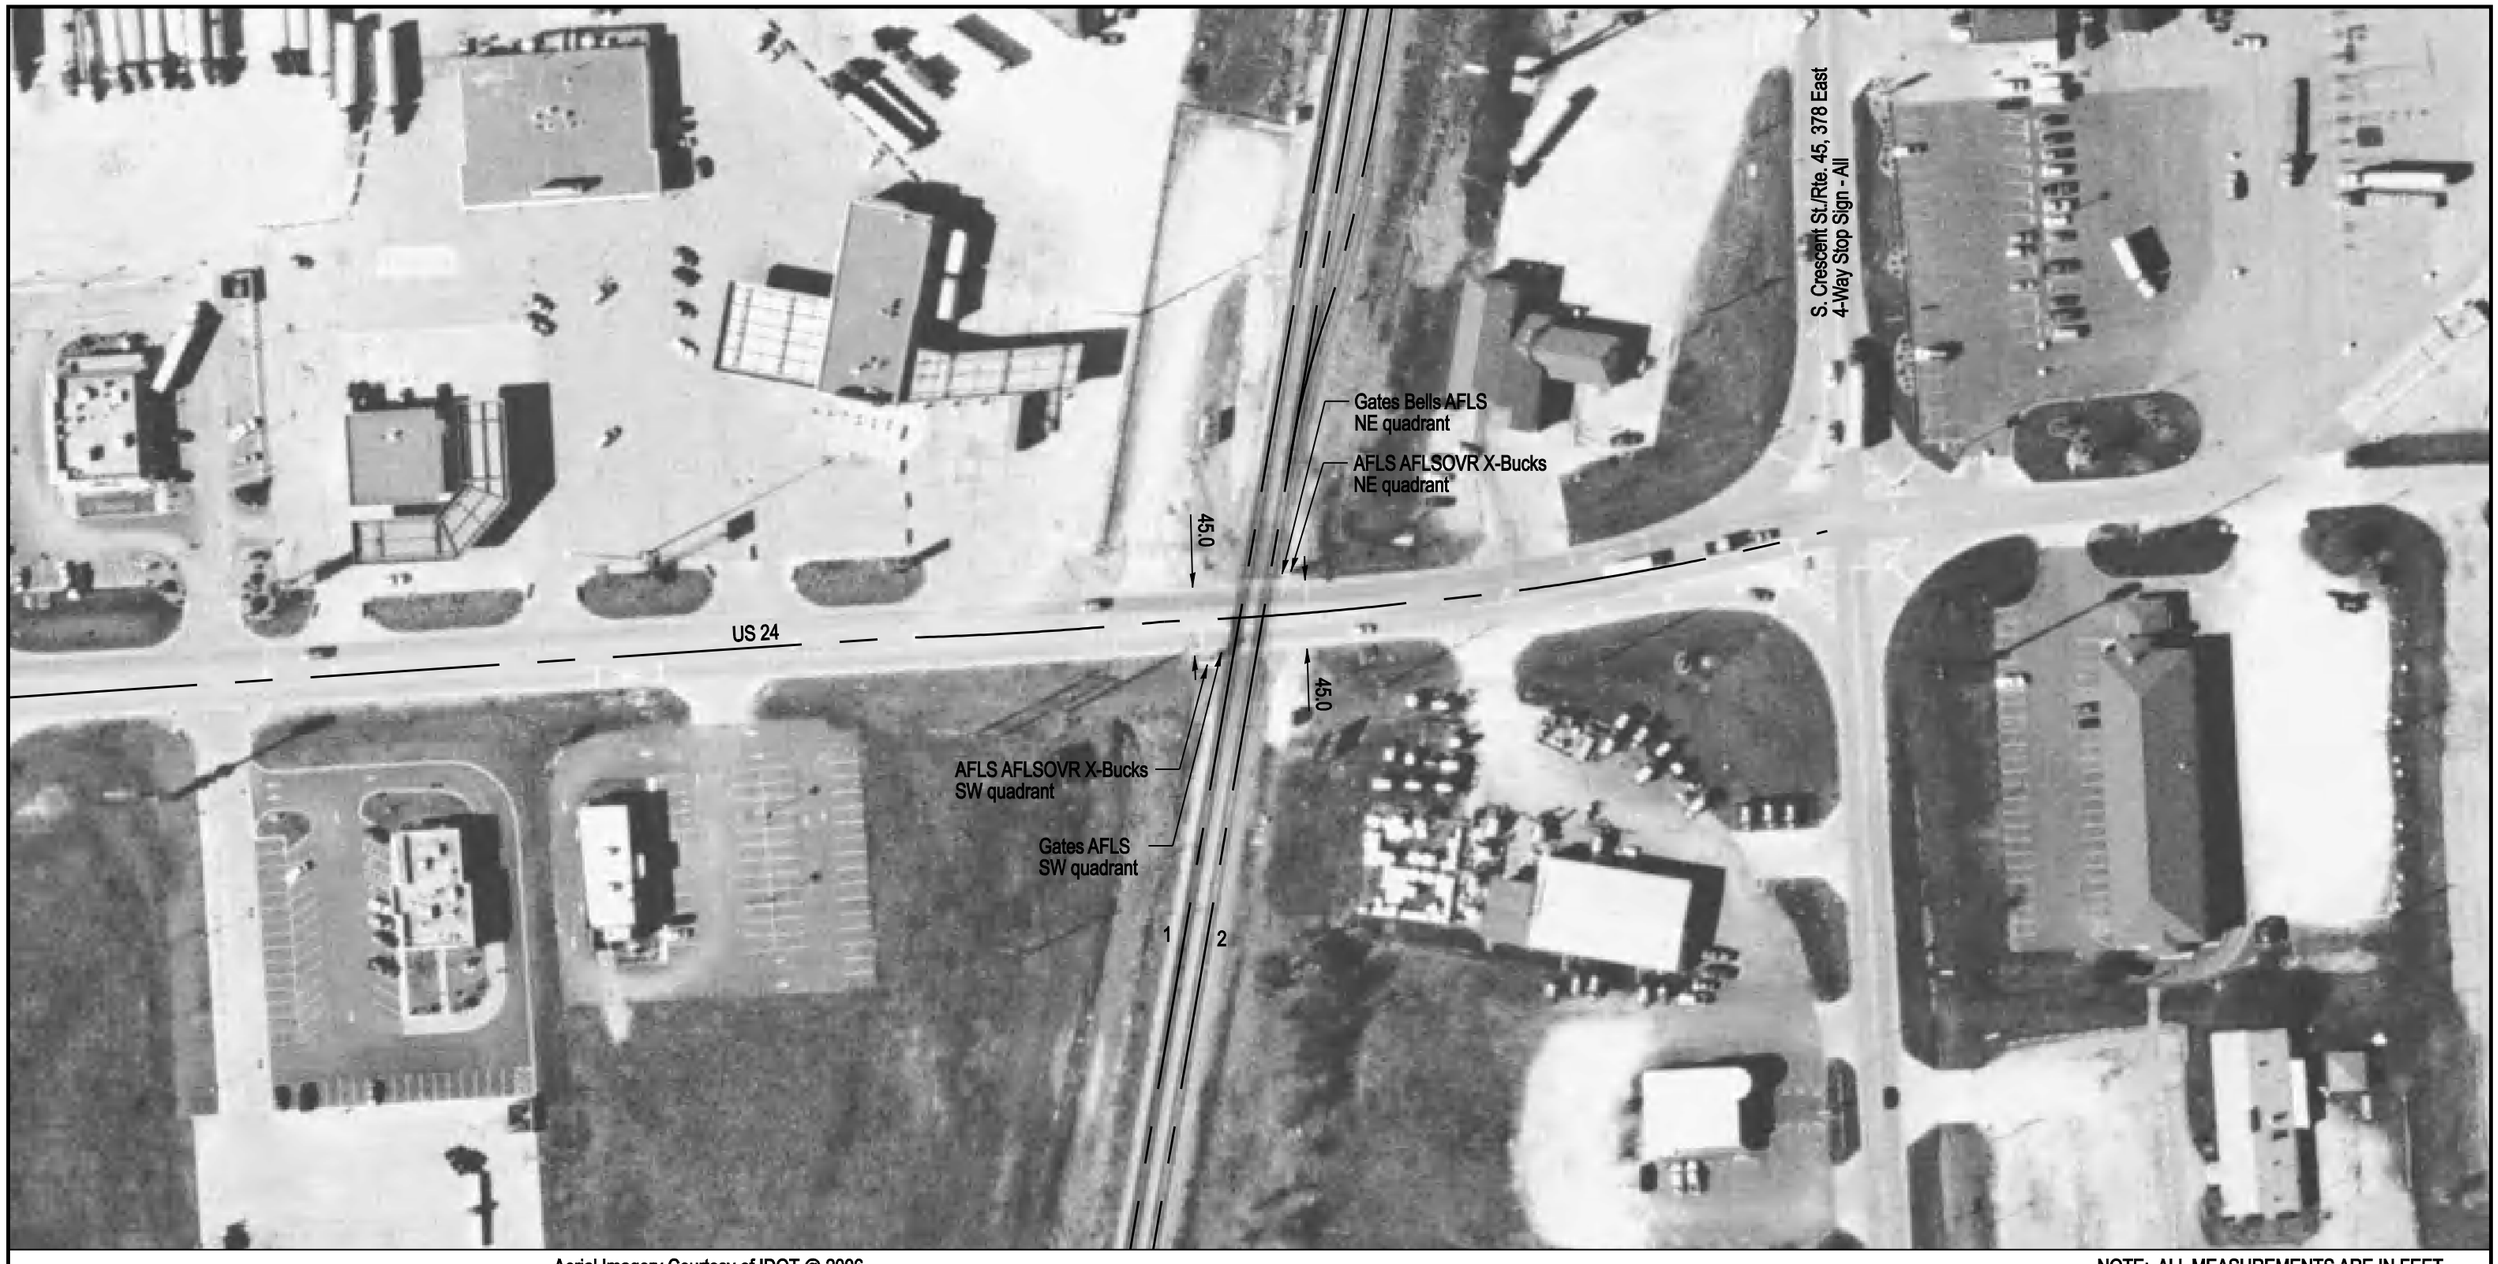

DOT/AAR Inventory #: 288990P

Location: Iroquois Co., In Gilman, IL

Lat/Long: 40° 45' 6"/-87° 59' 53"

Railroad Milepost-Line: 82.2-M

Crossing Angle (Deg.): 75

Crossing Width (By Track): 54.0, 54.0 (1 to 2)

Number of Tracks: 2

Aerial Imagery Courtesy of IDOT @ 2006

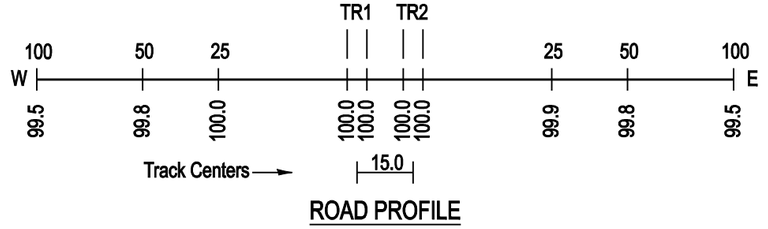

ROAD PROFILE

NOTE: ALL MEASUREMENTS ARE IN FEET

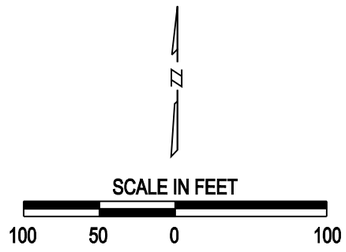

Copyright 2010 by The State of Illinois