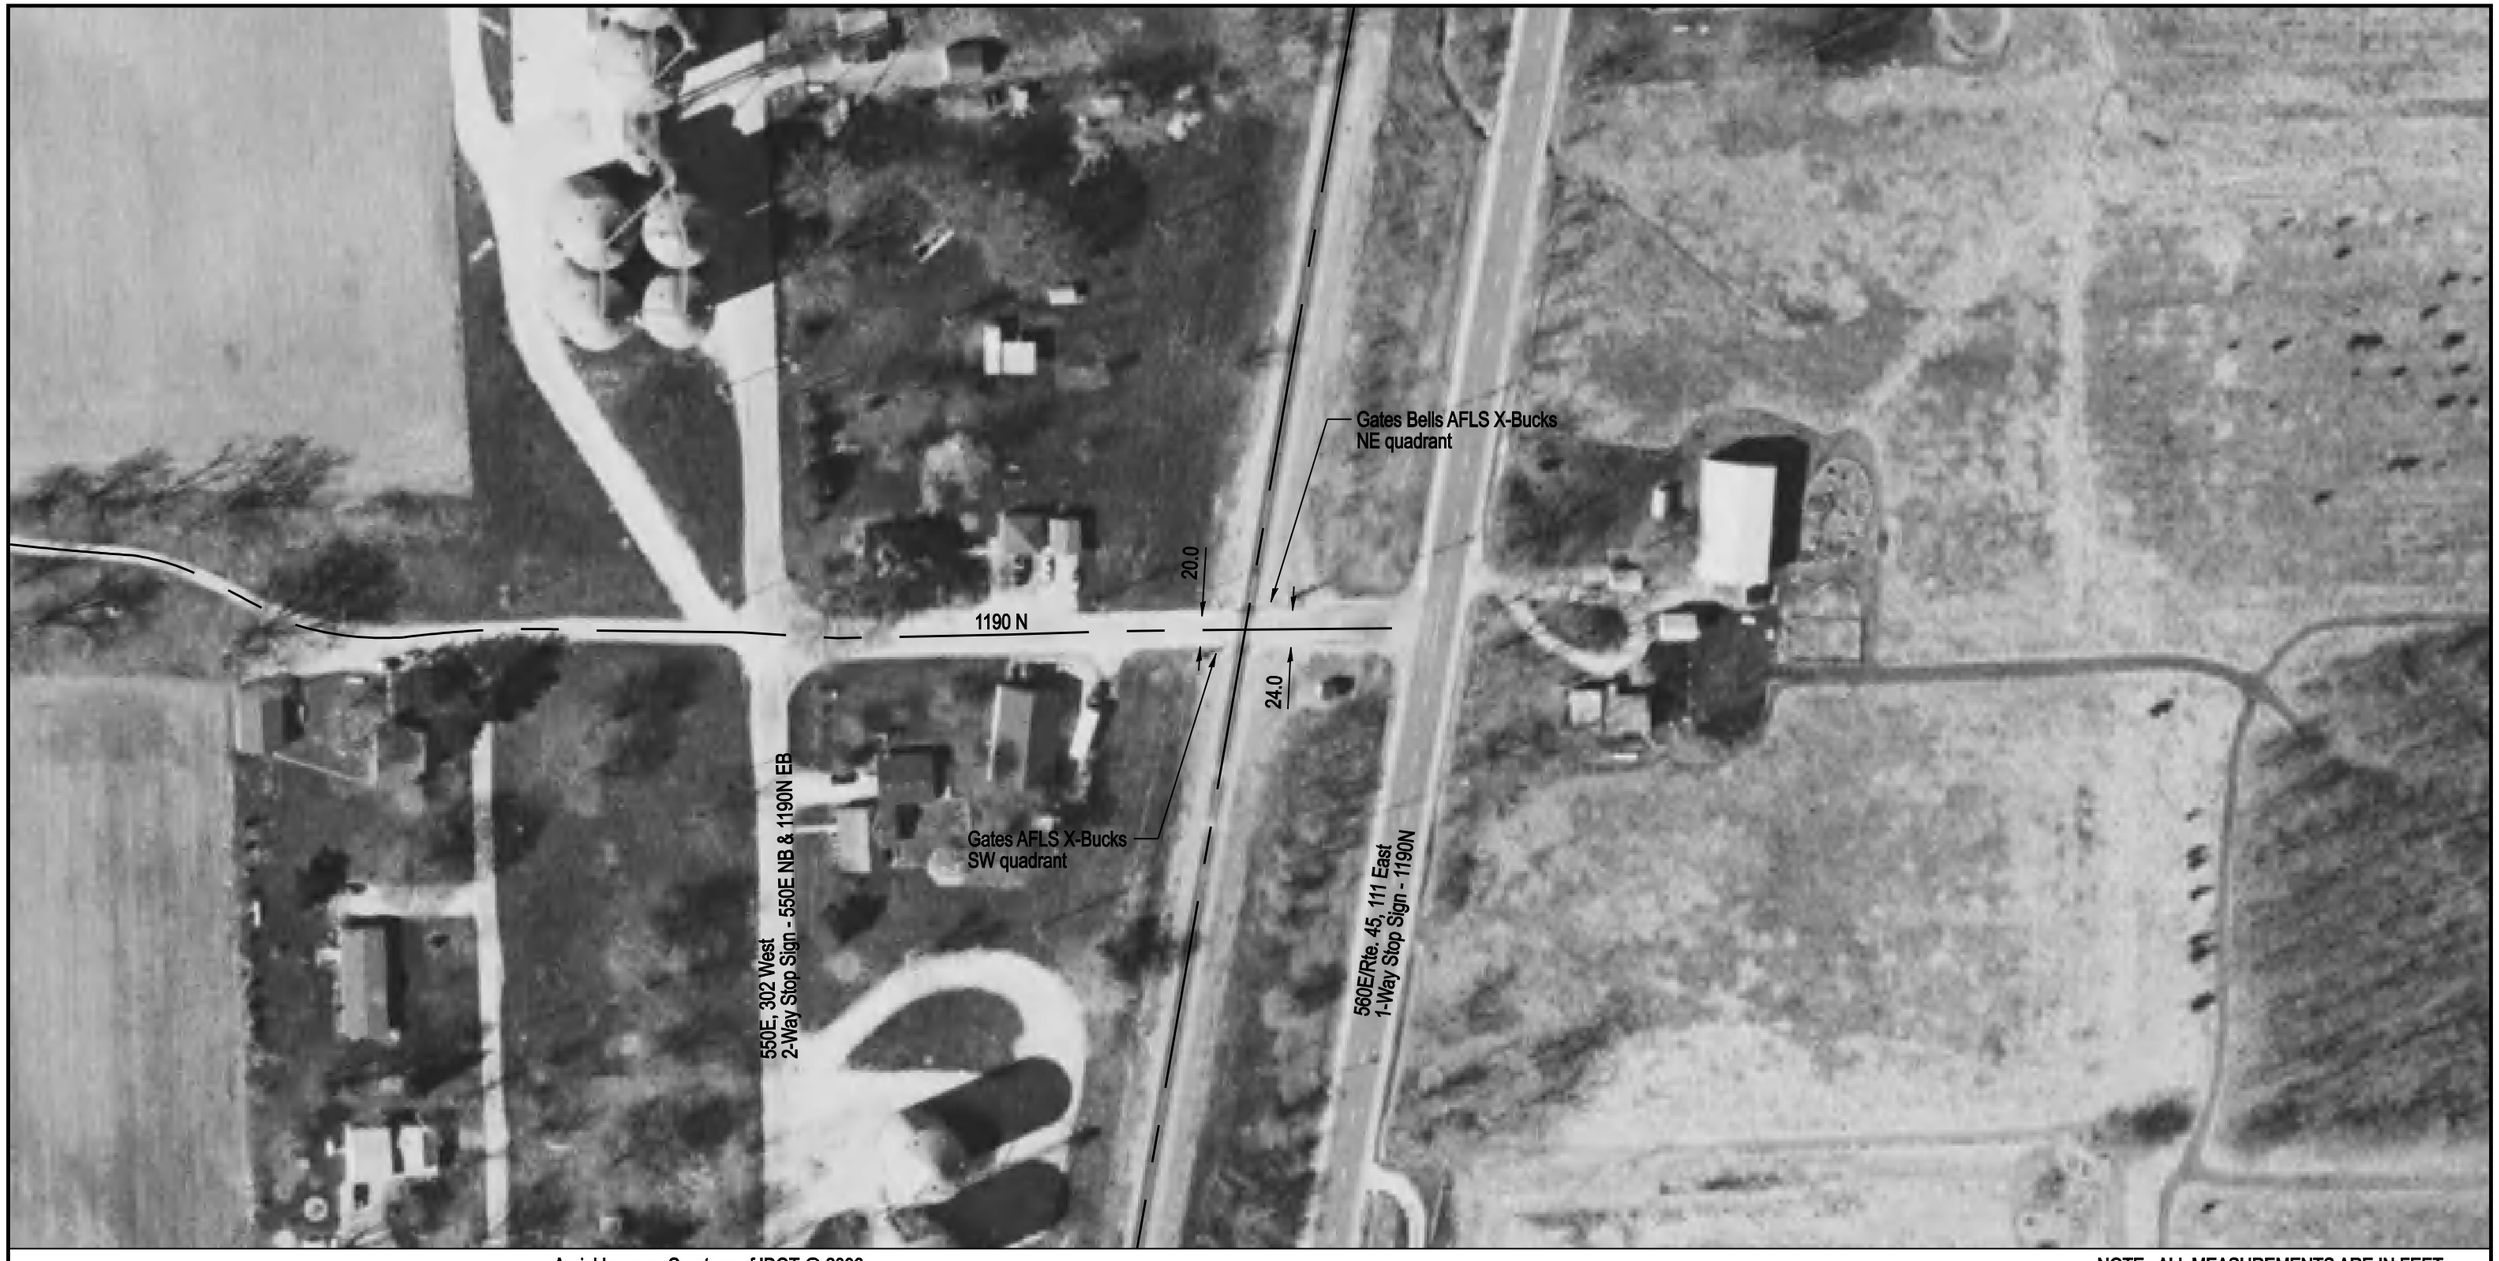

Aerial Imagery Courtesy of IDOT @ 2006

NOTE: ALL MEASUREMENTS ARE IN FEET

DOT/AAR Inventory #: 288998U

Location: Iroquois Co., Near Delrey, IL

Lat/Long: 40° 40' 28"/-88° 0' 58"

Railroad Milepost-Line: 87.55-M

Crossing Angle (Deg.): 75

Crossing Width (By Track): 32.5

Number of Tracks: 1

TR1

100	50	25			25	50	100
W							E
97.2	99.2	100.0	100.0	100.0	99.8	98.6	98.6

ROAD PROFILE

ZZ

SCALE IN FEET

100 50 0 100

Copyright 2010 by The State of Illinois