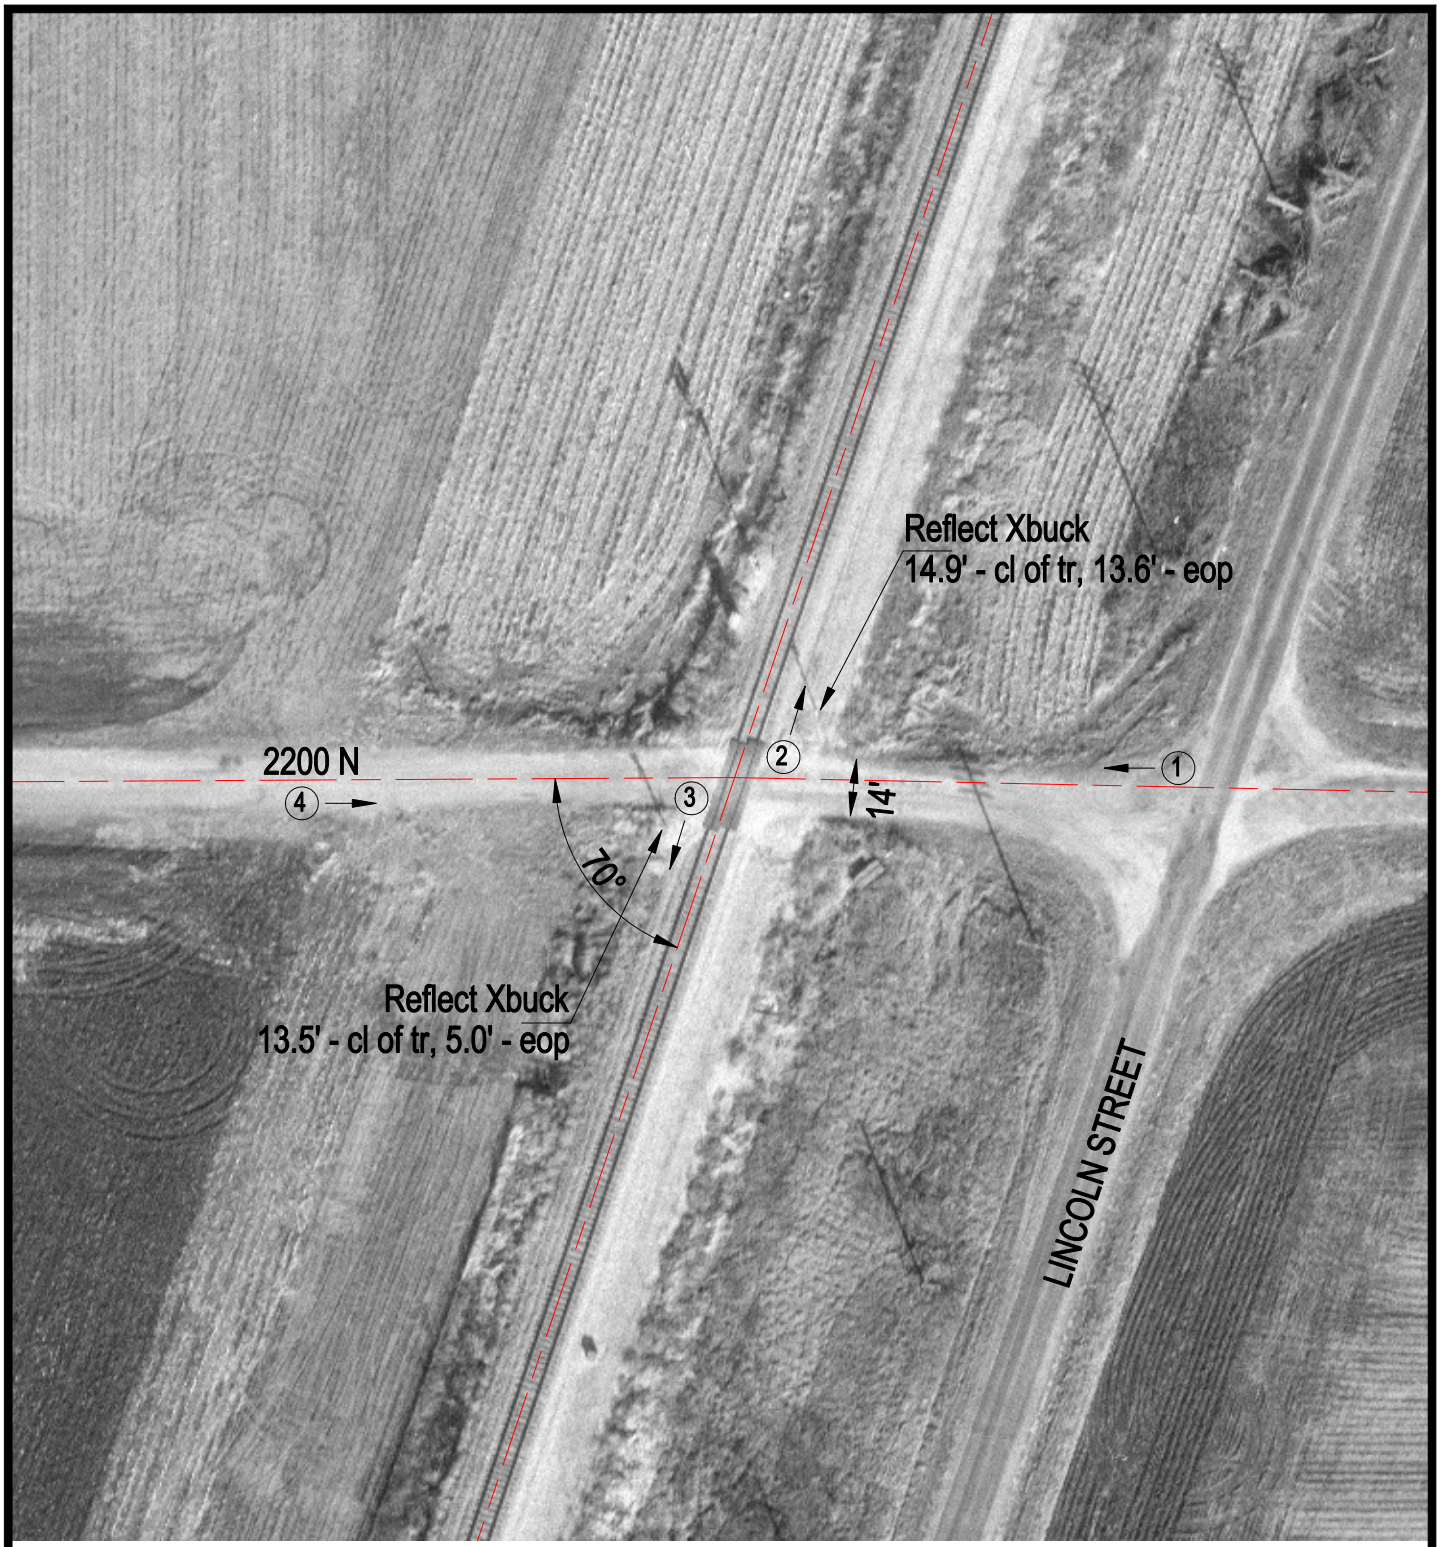

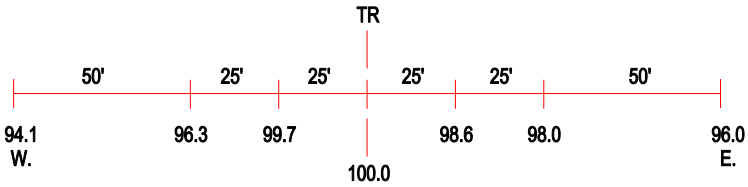

ROAD PROFILE

3 Photo Location

Crossing #:	289058J
Location:	Champaign Co., City of Thomasboro (N)
Lat/Long:	40°12'01" / 88°12'20"
Railroad:	IC
Street:	2200 N
Railroad Milepost:	121.80
Crossing Protection:	Signs